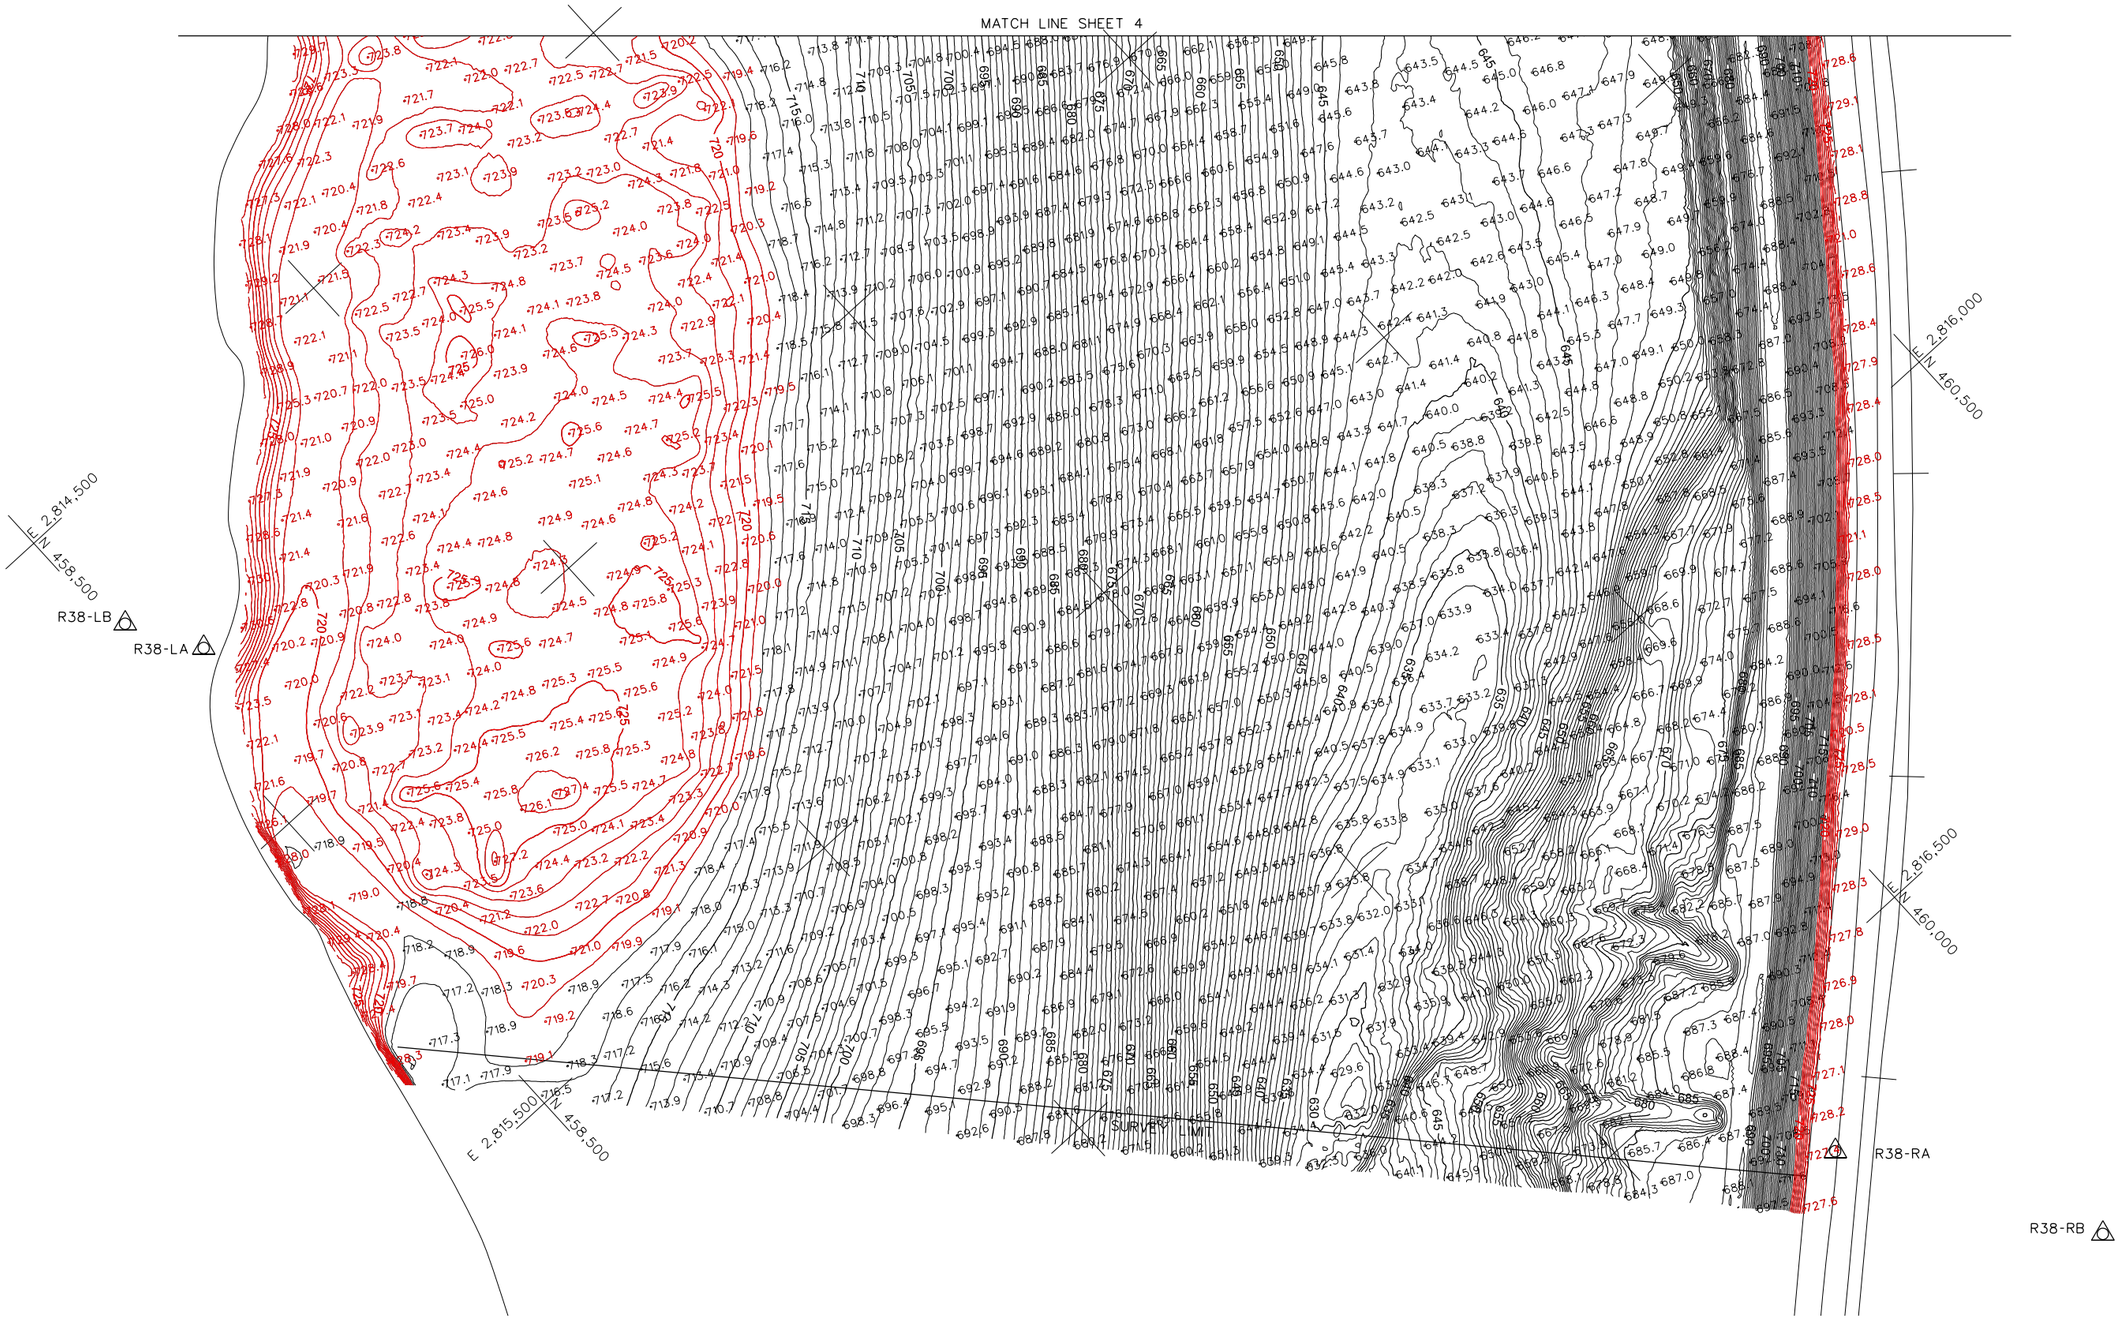

RM 119.5 – RM 120.5
GENERAL SITE PLAN

0' 100' 200'
SCALE IN FEET

NOTES:

1. HORIZONTAL DATUM IS NAD27, PROJECTION IS WASHINGTON STATE PLANE SOUTH, VERTICAL DATUM IS NGVD29. ALL UNITS ARE IN U.S. SURVEY FEET.
2. CHANNEL DEPTH IS DESIGNED AT 14 FEET BELOW MINIMUM OPERATING POOL ELEVATION OF 733 FEET. THE DATA REPRESENTED IN RED INDICATES MATERIAL BUILD-UP ABOVE THE DESIGNED CHANNEL DEPTH.

US Army Corps of Engineers
Walla Walla District

Symbol	Description	Date	Appr.	Symbol	Description	Date	Appr.

DESIGNED BY: MEIER
DWN BY: L LINDBLAD
CHKED BY: K MILDON
SUBMITTED BY:
DATE: 21 OCTOBER 2016
TASK ORDER NO. 02
CONTRACT NO. W912EF-16-D-0004
FILE NO.:

U.S. ARMY ENGINEER DISTRICT
CORPS OF ENGINEERS
WALLA WALLA, WASHINGTON

TERRASOND
PORTLAND, OREGON · SEATTLE, WASHINGTON
811 SW PINE STREET, SUITE 115, SEATTLE, WA 98167
WWW.TERRASOND.COM · 206.624.0474

LOWER GRANITE LOCK AND DAM
SNAKE AND CLEARWATER RIVERS, WASHINGTON AND IDAHO
WA912EF-16-D-0004, T.O. NO. 02

SNAKE RIVER RM 119.5 – RM 120.5
MULTI-BEAM BATHYMETRIC SURVEY

Plate number:
V–104

Sheet 4 of 4

L:\Z_SURVEYS\00HYDRO_CONDITION\2016 HYDRO CONTION\LLA_RM_119.5-120.5\OPERATIONS\LLA_RM119-V-004.DGN

BORDER SIZE IS ANSI D

DATE AND TIME PLOTTED:11/15/2016

DESIGN FILE:L:\Z_SURVEYS\00HYDRO_CONDITION\2016 HYDRO CONTION\LLA_RM_119.5-120.5\OPERATIONS\LLA_RM119-V-004.DGN