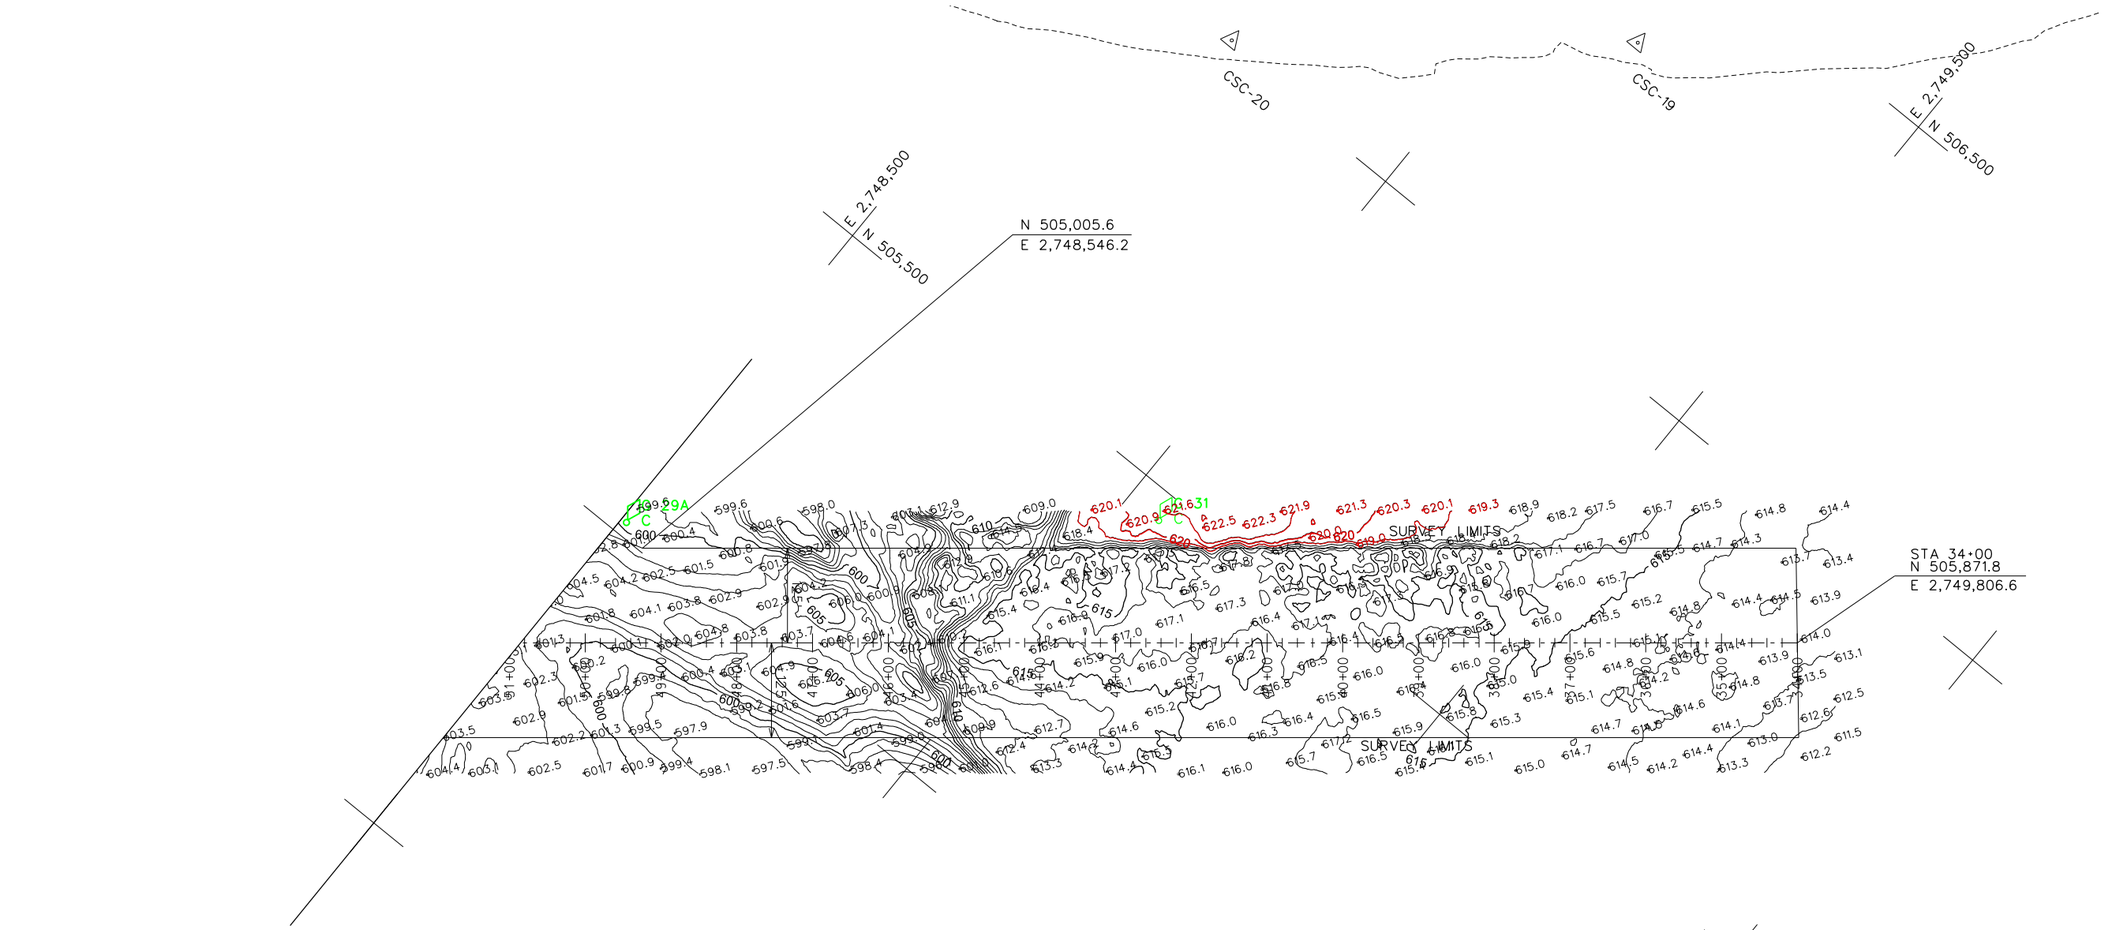

NOTES:

1. HORIZONTAL DATUM IS NAD27, PROJECTION IS WASHINGTON STATE PLANE SOUTH, VERTICAL DATUM IS NGD29. ALL UNITS ARE IN U.S. SURVEY FEET.

2. CHANNEL DEPTH IS DESIGNED AT 14 FEET BELOW MINIMUM OPERATING POOL ELEVATION OF 633 FEET. THE DATA REPRESENTED IN RED INDICATES MATERIAL BUILD-UP ABOVE THE DESIGNED CHANNEL DEPTH.

USCG IN WATER AIDS TO NAVIGATIOIN

NO.	NORTHING	EASTING	NAME	DESCRIPTION
13841	505,018	2,748,508	SCHULTZ BAR SHOAL BUOY 29A	GREEN CAN
13855	505,464	2,749,051	BUOY 31	GREEN CAN

HORIZONTAL AND VERTICAL CONTROL

CSC-23
1-1/2" IRON PIPE WITH WASHER AND SCREW
STAMPED "CSC-23, 1974"
N 505523.67
E 2747488.19
ELEVATION 648.28

CSC-20
1-1/2" IRON PIPE WITH WASHER AND SCREW
STAMPED "CSC-20, 1974"
N 506016.43
E 2748725.57
ELEVATION 646.67

CSC-19
1-1/2" IRON PIPE WITH WASHER AND SCREW
STAMPED "CSC-19, 1974"
N 506352.23
E 2749142.52
ELEVATION 645.65

N

SHULTZ BAR

100 50 0 100 150 200
SCALE IN FEET

US Army Corps of Engineers
Walla Walla District

Symbol	Description	Date	Appr.	Symbol	Description	Date	Appr.

DATE: 21 OCTOBER 2016
TASK ORDER NO. 02
CONTRACT NO. W912EF-16-D-0004
DESIGNED BY: MEYER
DWN BY: L LINDBLAD
CHKED BY: K MILDON
SUBMITTED BY:
FILE NO.:

U.S. ARMY ENGINEER DISTRICT
CORPS OF ENGINEERS
WALLA WALLA, WASHINGTON

TERRASOND
PORTLAND • ANCHORAGE • HONOLULU
811 SW 6TH AVENUE, SUITE 211, PORTLAND, OR 97205
WWW.TERRASOND.COM

LITTLE GOOSE LOCK AND DAM
SNAKE RIVER, WASHINGTON
W912EF-16-D-0004 T.O. NO. 02
SCHULTZ BAR
RIVER MILE 101
MULTIBEAM BATHYMETRIC SURVEY

Plate number:
V-002

Sheet 2 of 2

L:\Z_SURVEYS\00HYDRO_CONDITION\2016 HYDRO CONDITION\LGA_SCHULTZ_BAR\OPERATIONS\LGASB-V-102---.DGN

BORDER SIZE IS ANSI D

DATE AND TIME PLOTTED:11/21/2016

DESIGN FILE:L:\Z_SURVEYS\00HYDRO_CONDITION\2016 HYDRO CONDITION\LGA_SCHULTZ_BAR\OPERATIONS\LGASB-V-102---.DGN