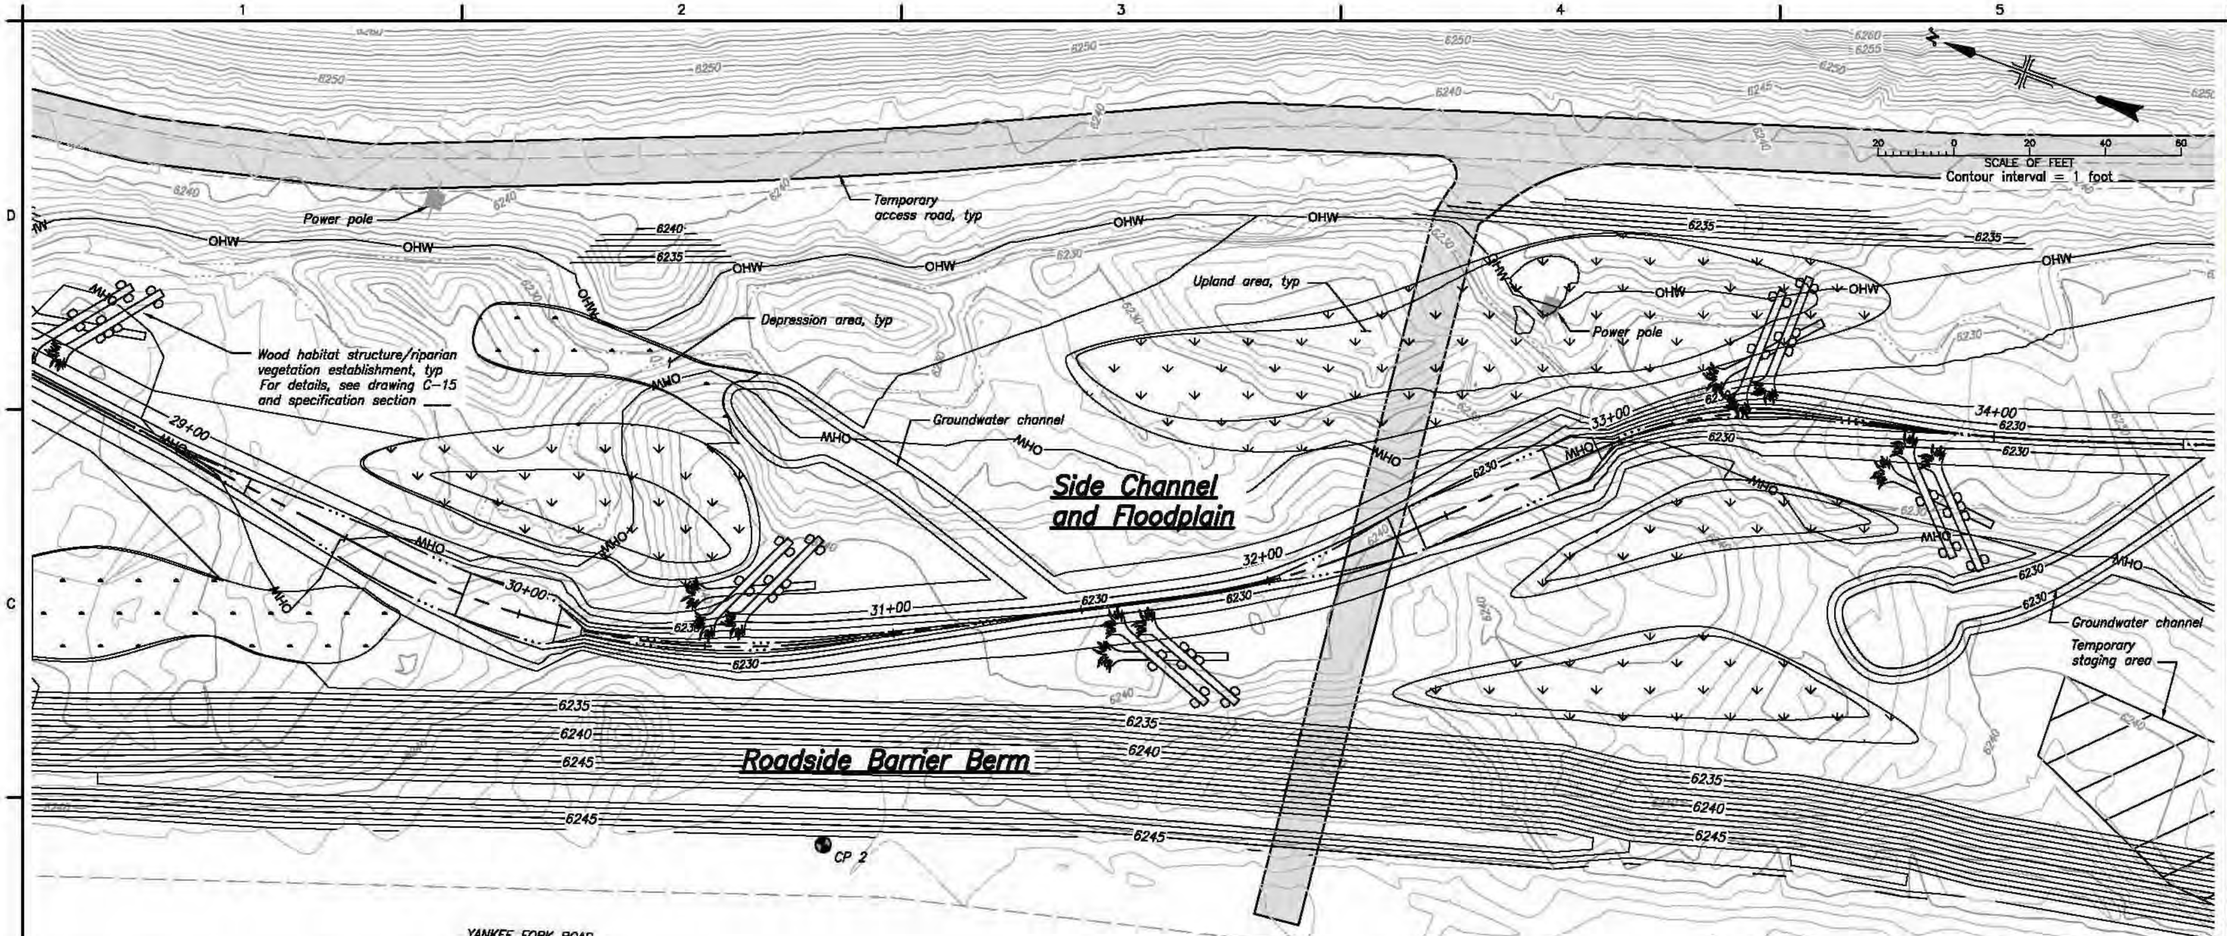

PLAN

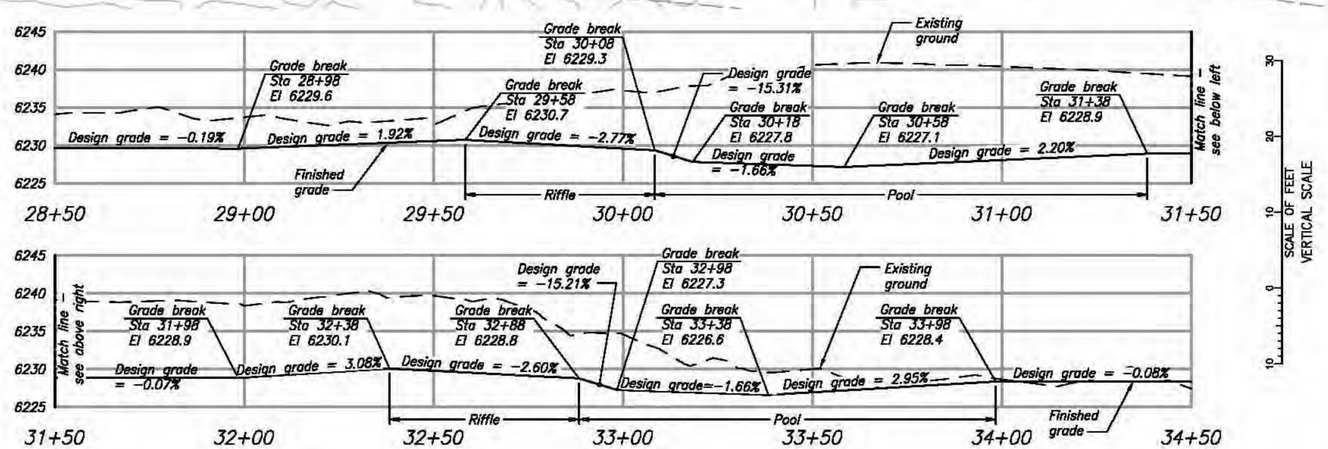

PROFILE

Permit No. NWW-2012-125
PROJECT: Yankee Fork Habitat Improvement
APPLICANTS: USFS and LRL Simplot Company
WATERBODY: Yankee Fork
COUNTY/STATE Custer, Idaho
DATE: 12 June 2012
SHEET 8 of 20

RECLAMATION
Managing Water in the West

PRELIMINARY NOT FOR CONSTRUCTION

CH2MHILL

CONTRACTOR DRAWING NO C-6

ALWAYS THINK SAFETY

U.S. DEPARTMENT OF THE INTERIOR
BUREAU OF RECLAMATION

COLUMBIA SNAKE RIVER SALMON RECOVERY PROGRAM – IDAHO
FCRPS HABITAT IMPROVEMENT PROGRAM

UPPER SALMON SUBBASIN
YANKEE FORK PROJECT: PS3 SIDE CHANNEL
AREA E PLAN AND PROFILE

REV NO

DESIGNED CONTRACTOR
DRAWN
CHECKED
TECH. ACCEPTANCE NAME – TITLE
ACCEPTED NAME – TITLE
BOISE, IDAHO 2012-03-28

AREA E PLAN AND PROFILE

1678-100-1637
SHEET OF

DATE AND TIME PLOTTED MARCH 28, 2012 15:31
PLOTTED BY LWYS

CAD SYSTEM AutoCAD Rel. 16.1s
CAD FILENAME P3-CORLONG

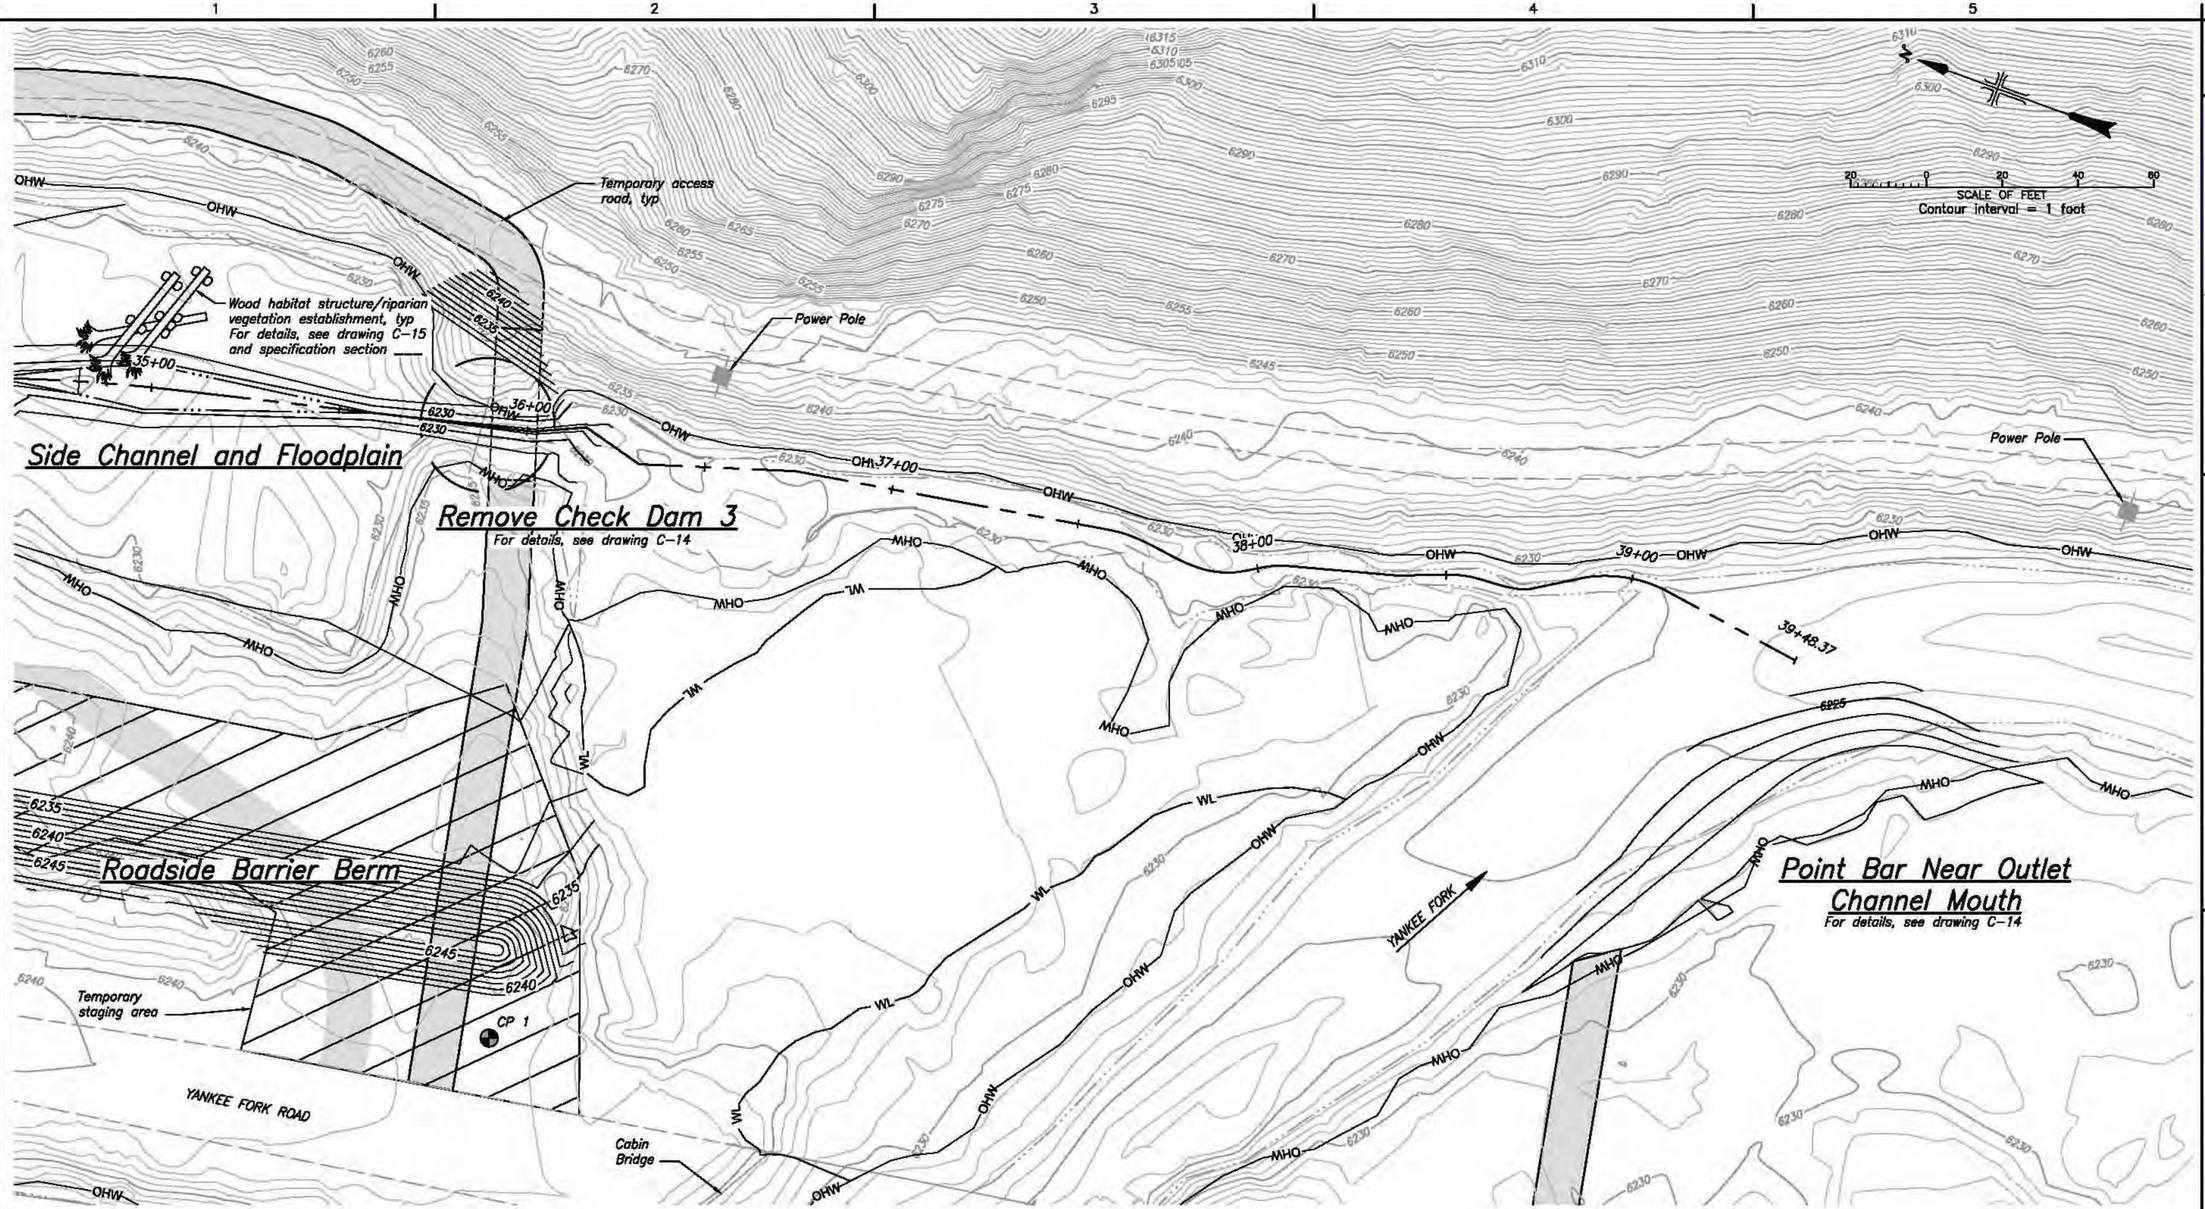

PLAN

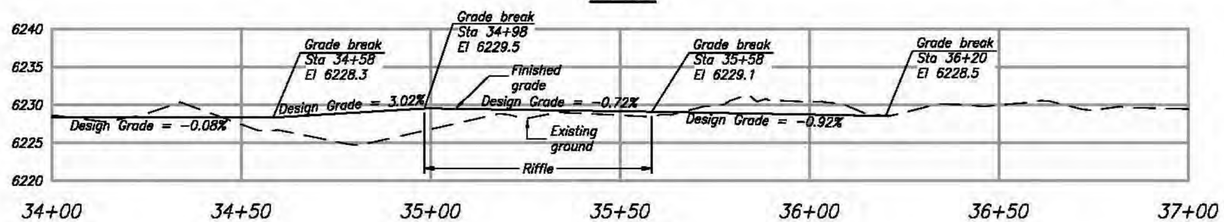

PROFILE

SCALE OF FEET
HORIZONTAL SCALE

SCALE OF FEET
VERTICAL SCALE

Permit No. NWW-2012-125
PROJECT: Yankee Fork Habitat Improvement
APPLICANTS: USFS and J.R. Simplot Company
WATERBODY: Yankee Fork
COUNTY/STATE Custer, Idaho
DATE: 12 June 2012
SHEET 9 of 20

RECLAMATION
Managing Water in the West

PRELIMINARY NOT FOR CONSTRUCTION

CH2MHILL

CONTRACTOR DRAWING NO C-7

ALWAYS THINK SAFETY

U.S. DEPARTMENT OF THE INTERIOR
BUREAU OF RECLAMATION

COLUMBIA SNAKE RIVER SALMON RECOVERY PROGRAM
FCRPS HABITAT IMPROVEMENT PROGRAM - IDAHO

UPPER SALMON RIVER SUBBASIN
YANKEE FORK PROJECT: PS3 SIDE CHANNEL
AREA F PLAN AND PROFILE

REV NO

DESIGNED CONTRACTOR
DRAWN
CHECKED
TECH. ACCEPTANCE NAME - TITLE
ACCEPTED NAME - TITLE

BOISE, IDAHO 2012-03-28

AREA F PLAN AND PROFILE

1678-100-1638

SHEET OF

DATE AND TIME PLOTTED MARCH 28, 2012 13:44
PLOTTED BY LWATS

CAD SYSTEM AutoCAD Rel. 18.1s
CAD FILENAME P3-C07.DWG

ALCOVE AND INLET CHANNEL

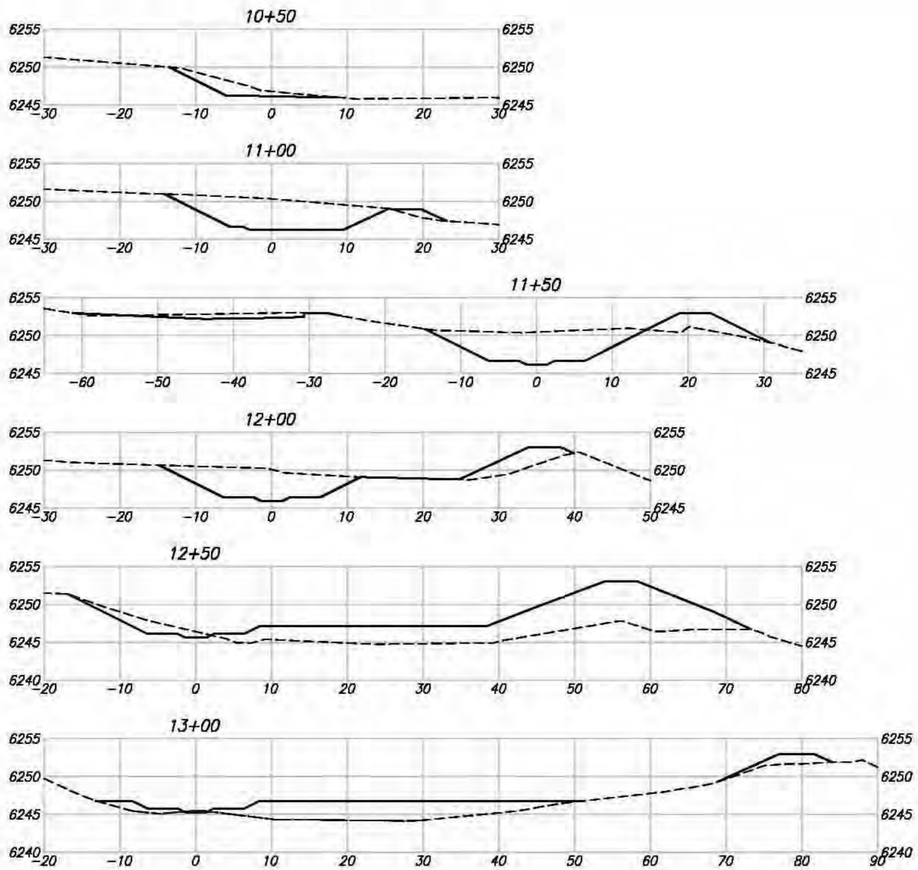

ROUGHENED CHANNEL

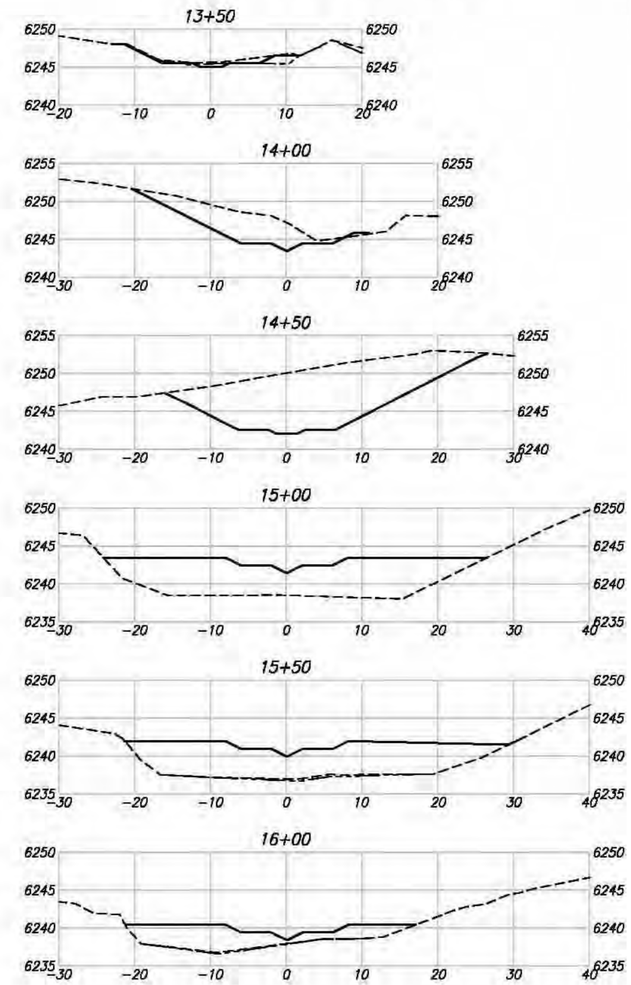

SCALE OF FEET

LEGEND

- Existing ground
- Below silt
- Finished grade

FLOODPLAIN EMBANKMENT REMOVAL

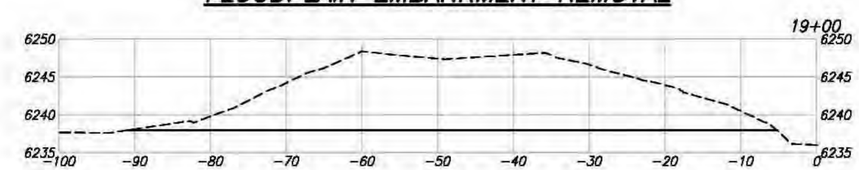

Permit No. NWW-2012-125
PROJECT: Yankee Fork Habitat Improvement
APPLICANTS: USFS and J.R. Simplot Company
WATERBODY: Yankee Fork
COUNTY/STATE Custer, Idaho
DATE: 12 June 2012
SHEET 10 of 20

RECLAMATION
Managing Water in the West

PRELIMINARY NOT FOR CONSTRUCTION

CH2MHILL

CONTRACTOR DRAWING NO C-8

ALWAYS THINK SAFETY

U.S. DEPARTMENT OF THE INTERIOR
BUREAU OF RECLAMATION
COLUMBIA SNAKE RIVER SALMON RECOVERY PROGRAM – IDAHO
FCRPS HABITAT IMPROVEMENT PROGRAM
UPPER SALMON SUBBASIN
YANKEE FORK PROJECT: PS3 SIDE CHANNEL
CROSS SECTIONS – 1

REV NO

DESIGNED CONTRACTOR
DRAWN
CHECKED
TECH. ACCEPTANCE NAME – TITLE
ACCEPTED NAME – TITLE

BOISE, IDAHO 2012-03-28

CROSS SECTIONS – 1

1678-100-1639

SHEET OF

DATE AND TIME PLOTTED MARCH 28, 2012 0639
PLOTTED BY LWHYS

CAD SYSTEM AutoCAD Rel. 16.1s
CAD FILENAME P3-COBLDWG

SIDE CHANNEL

SCALE OF FEET (10 0 10 20 30)

LEGEND

- Existing ground
- Below silt
- Finished grade

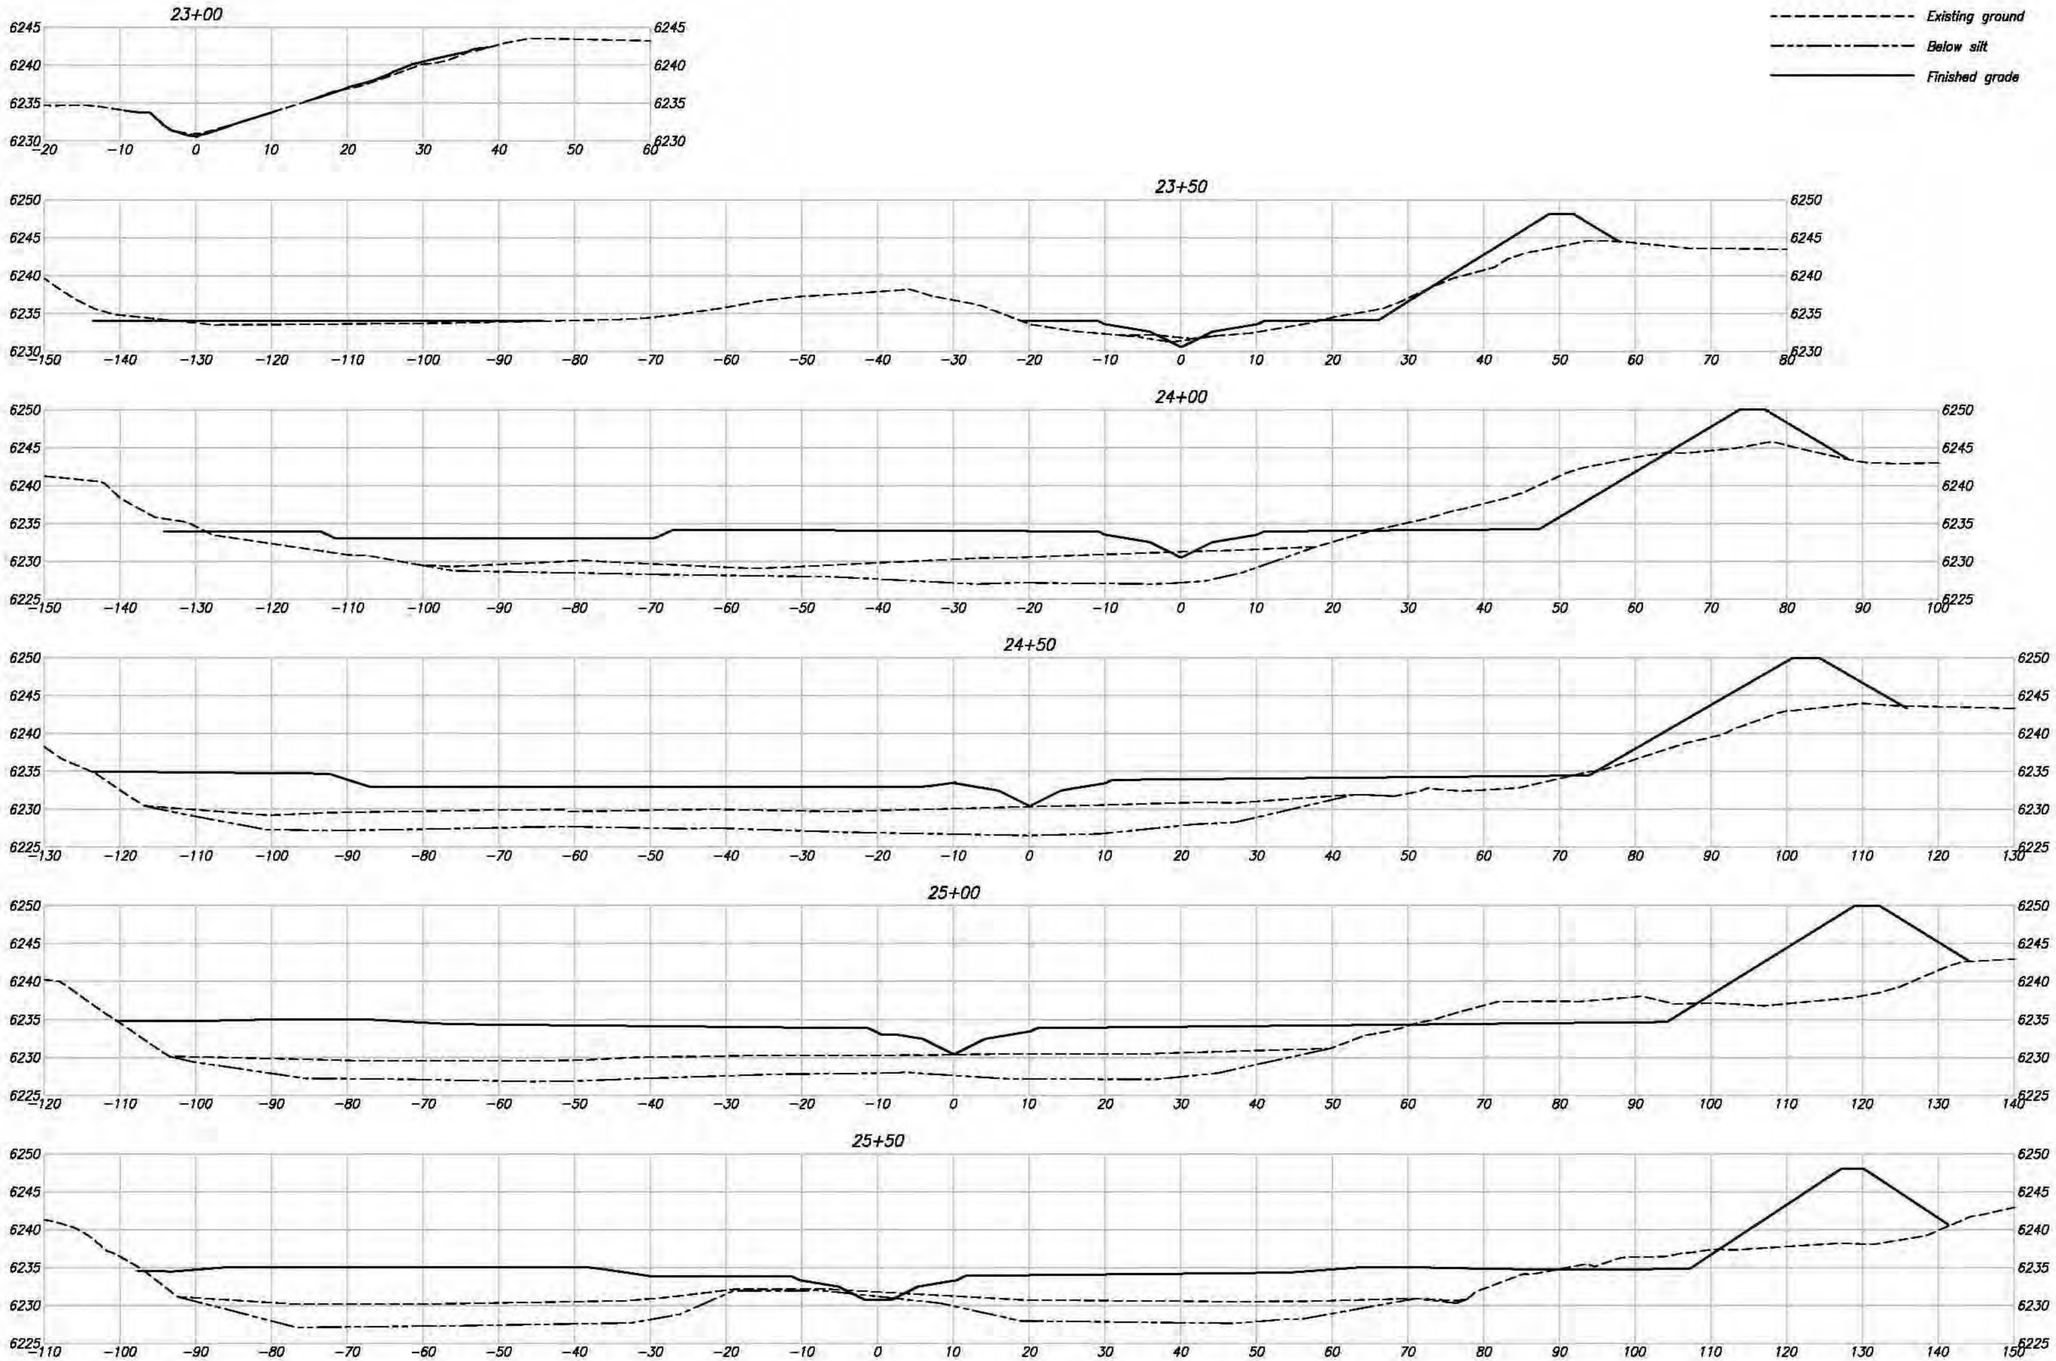

RECLAMATION
Managing Water in the West

PRELIMINARY NOT FOR CONSTRUCTION

CH2MHILL

CONTRACTOR DRAWING NO C-9

ALWAYS THINK SAFETY

U.S. DEPARTMENT OF THE INTERIOR
BUREAU OF RECLAMATION

COLUMBIA SNAKE RIVER SALMON RECOVERY PROGRAM – IDAHO
FCRPS HABITAT IMPROVEMENT PROGRAM

UPPER SALMON SUBBASIN

YANKEE FORK PROJECT: PS3 SIDE CHANNEL
CROSS SECTIONS – 2

Permit No. NWW-2012-125
PROJECT: Yankee Fork Habitat Improvement
APPLICANTS: USFS and J.R. Simplot Company
WATERBODY: Yankee Fork
COUNTY/STATE Custer, Idaho
DATE: 12 June 2012
SHEET 11 of 20

DESIGNED	CONTRACTOR
DRAWN	
CHECKED	
TECH. ACCEPTANCE	NAME – TITLE
ACCEPTED	NAME – TITLE
BOISE, IDAHO	2012-03-28

CROSS SECTIONS – 2

1678-100-1640

SHEET OF

DATE AND TIME PLOTTED MARCH 28, 2012 06:46
PLOTTED BY LWATS

CAD SYSTEM AutoCAD Rel. 18.1s
CAD FILENAME P3-CS9.DWG

SIDE CHANNEL

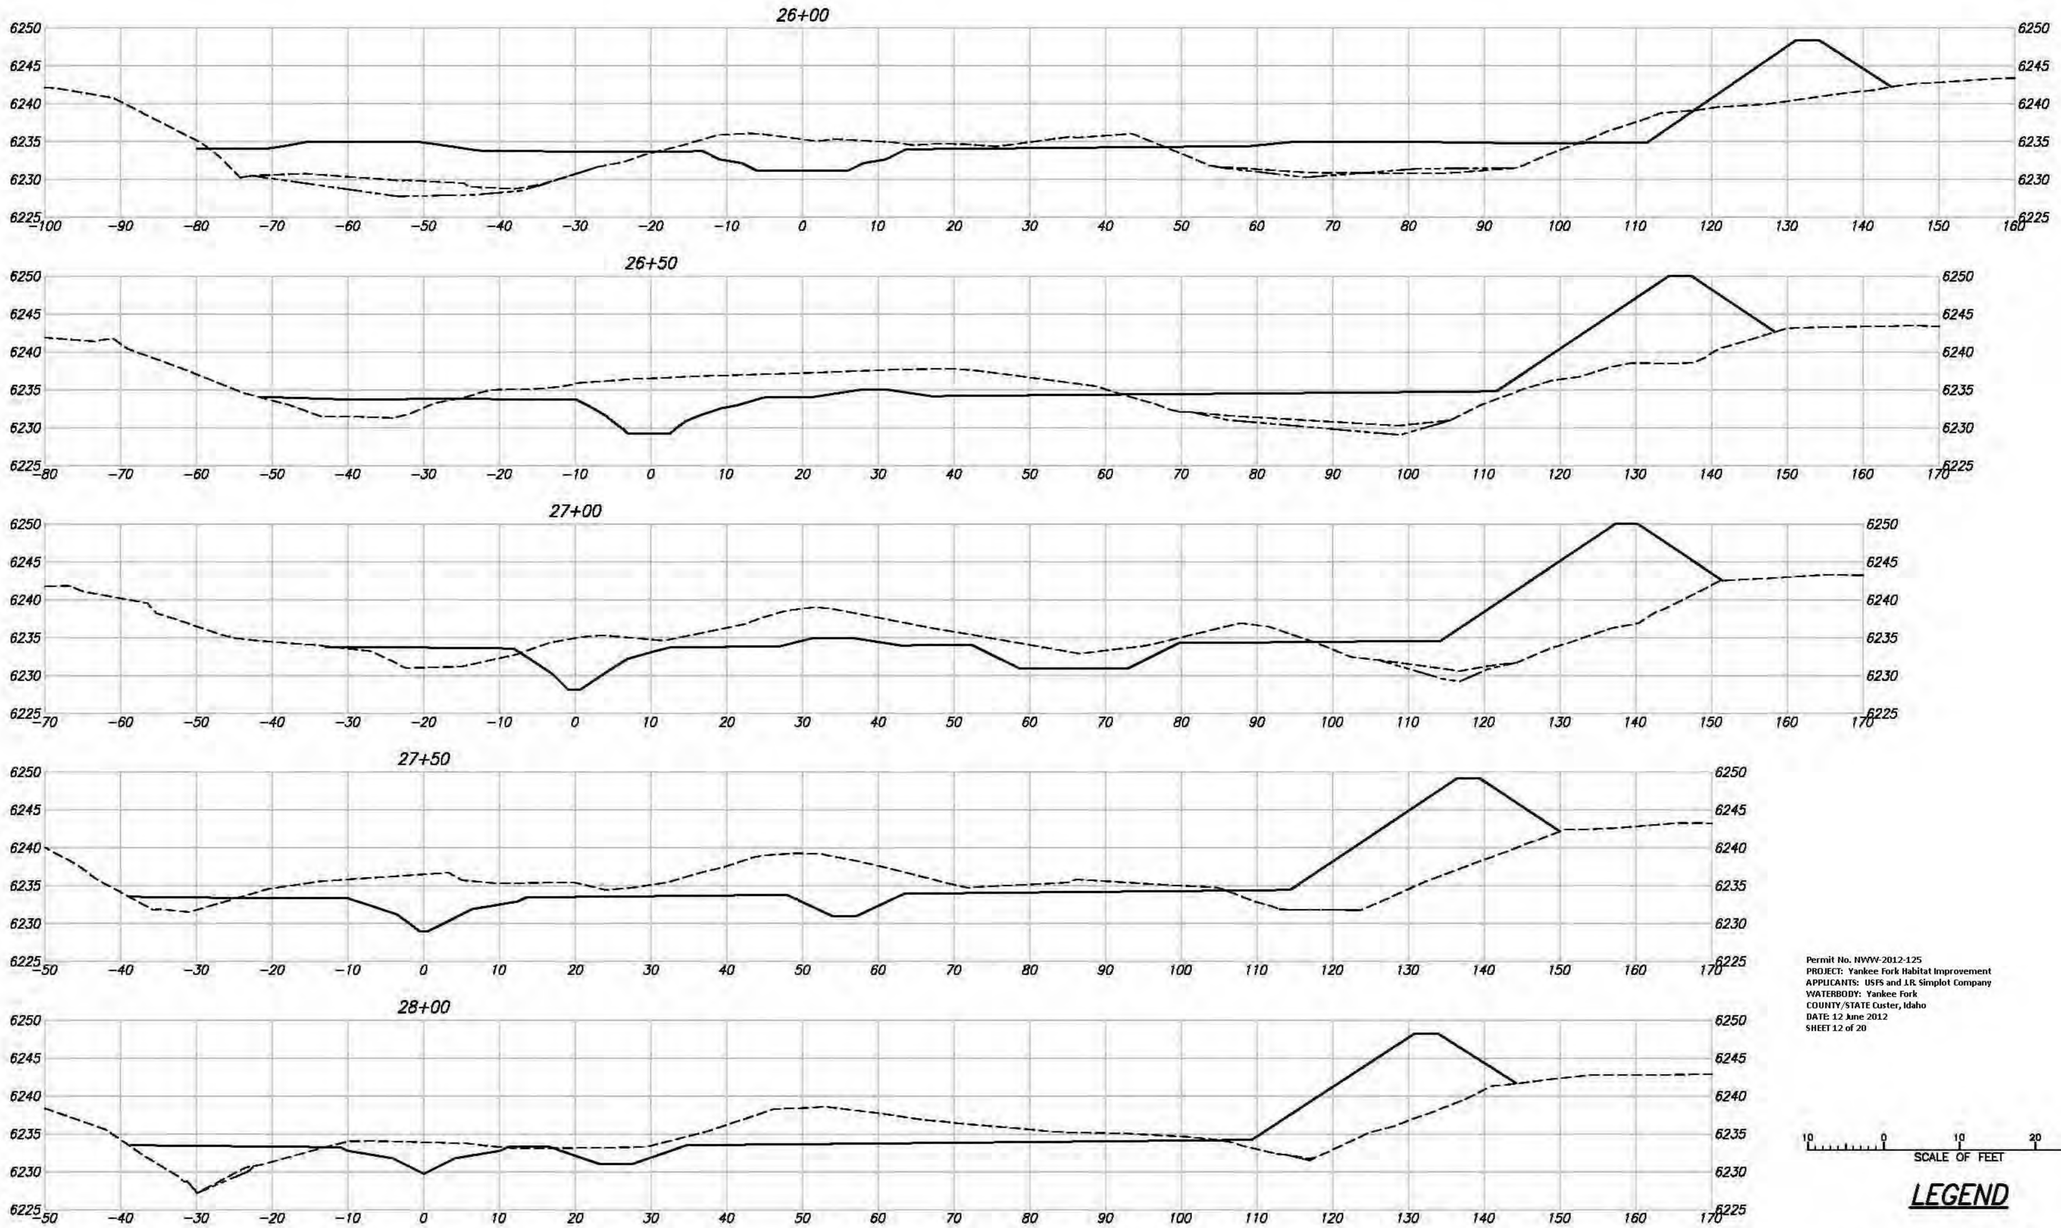

Permit No. NWW-2012-125
PROJECT: Yankee Fork Habitat Improvement
APPLICANTS: USFS and J.R. Simplot Company
WATERBODY: Yankee Fork
COUNTY/STATE Custer, Idaho
DATE: 12 June 2012
SHEET 12 of 20

SCALE OF FEET

LEGEND

- Existing ground
- Below silt
- Finished grade

RECLAMATION
Managing Water in the West

PRELIMINARY NOT FOR CONSTRUCTION

CH2MHILL

CONTRACTOR DRAWING NO C-10

ALWAYS THINK SAFETY

U.S. DEPARTMENT OF THE INTERIOR
BUREAU OF RECLAMATION
COLUMBIA SNAKE RIVER SALMON RECOVERY PROGRAM – IDAHO
FCRPS HABITAT IMPROVEMENT PROGRAM
UPPER SALMON SUBBASIN
YANKEE FORK PROJECT: PS3 SIDE CHANNEL
CROSS SECTIONS – 3

REV NO

DESIGNED CONTRACTOR
DRAWN
CHECKED
TECH. ACCEPTANCE NAME – TITLE
ACCEPTED NAME – TITLE
BOISE, IDAHO 2012-03-27

CROSS SECTIONS – 3

1678-100-1641
SHEET OF

DATE AND TIME PLOTTED MARCH 28, 2012 08:49
PLOTTED BY LWATS

CAD SYSTEM AutoCAD Rel. 18.1s
CAD FILENAME P3-CTIDING

SIDE CHANNEL

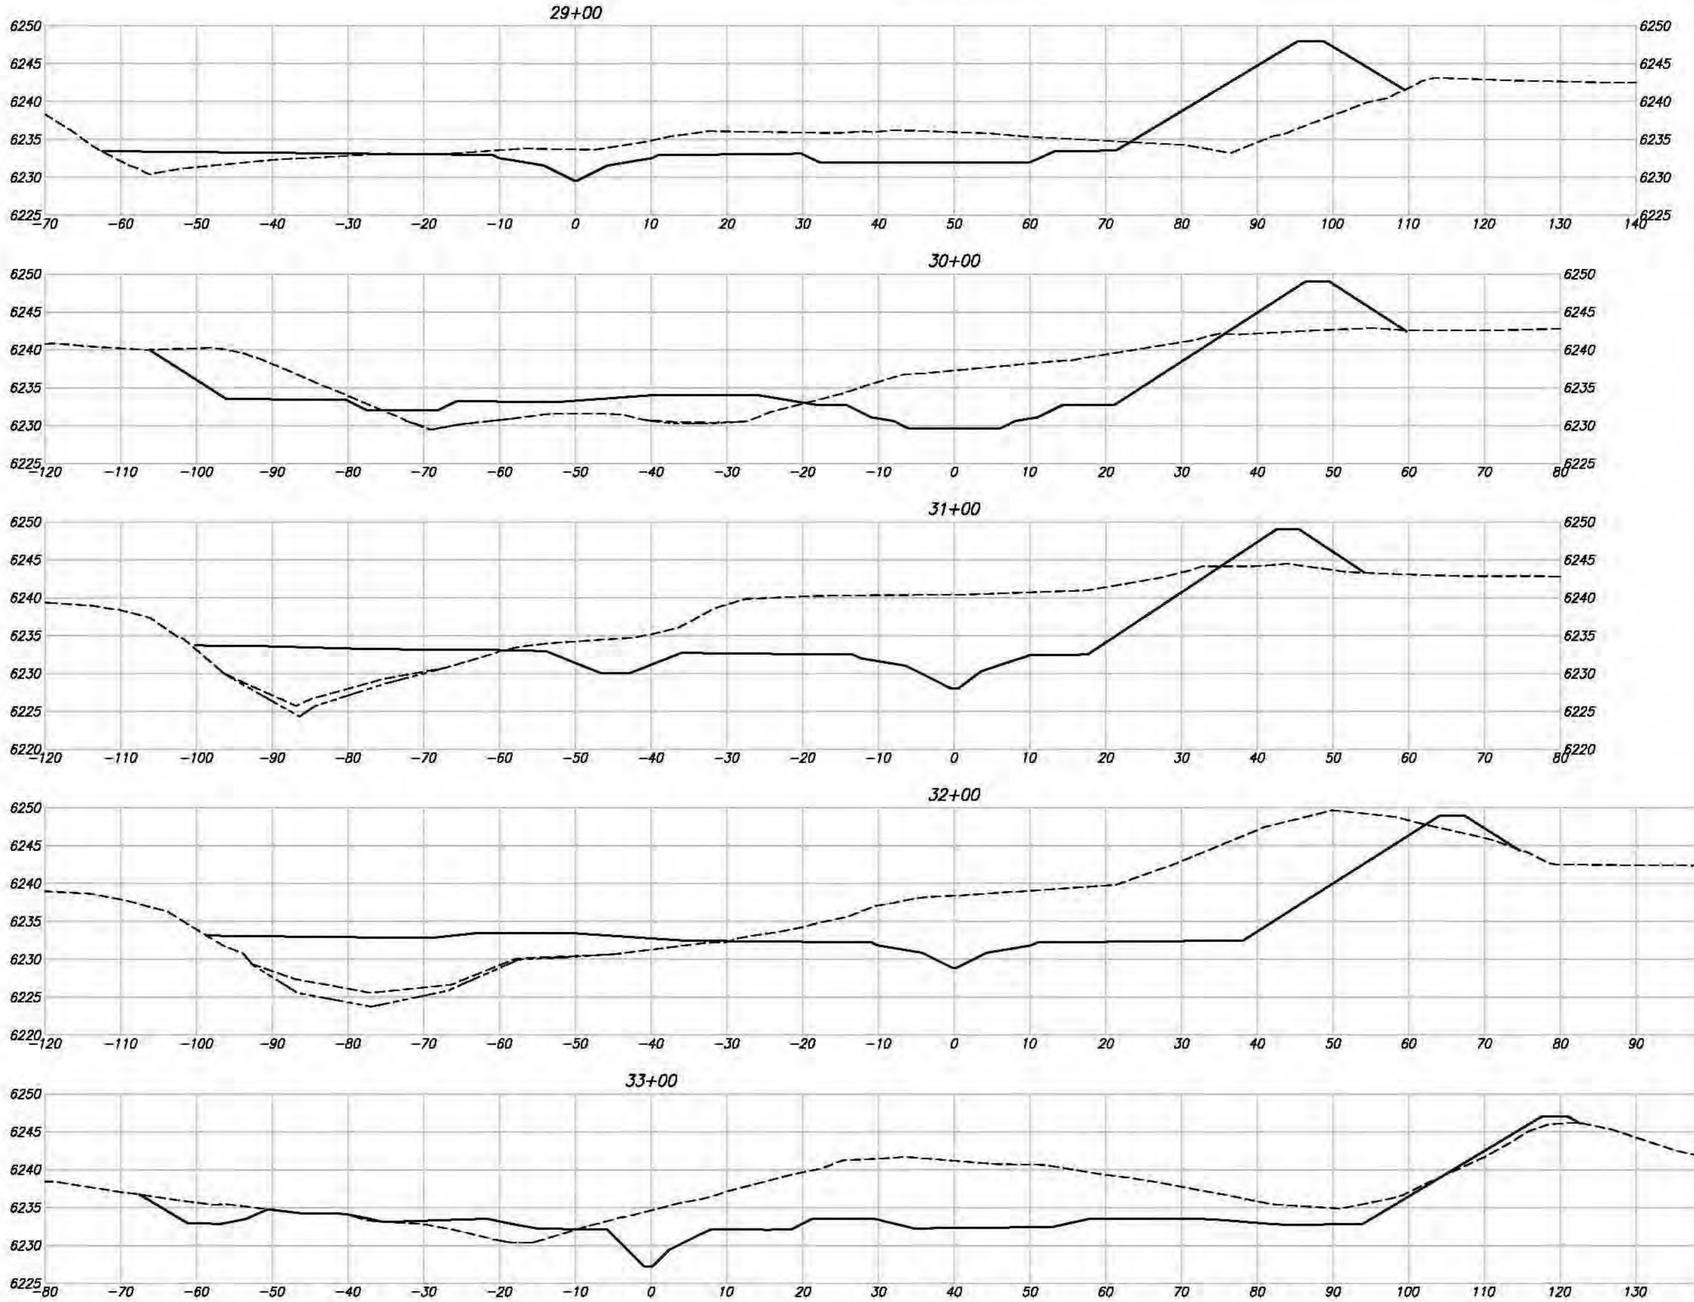

Permit No. NWW-2012-125
PROJECT: Yankee Fork Habitat Improvement
APPLICANTS: USFS and J.R. Simplot Company
WATERBODY: Yankee Fork
COUNTY/STATE Custer, Idaho
DATE: 12 June 2012
SHEET 13 of 20

SCALE OF FEET

LEGEND

- Existing ground
- Below silt
- Finished grade

RECLAMATION
Managing Water in the West

PRELIMINARY NOT FOR CONSTRUCTION

CH2MHILL

CONTRACTOR DRAWING NO C-11

ALWAYS THINK SAFETY

U.S. DEPARTMENT OF THE INTERIOR
BUREAU OF RECLAMATION
COLUMBIA SNAKE RIVER SALMON RECOVERY PROGRAM – IDAHO
FCRPS HABITAT IMPROVEMENT PROGRAM
UPPER SALMON SUBBASIN
YANKEE FORK PROJECT: PS3 SIDE CHANNEL
CROSS SECTIONS – 4

DESIGNED CONTRACTOR
DRAWN
CHECKED
TECH. ACCEPTANCE NAME – TITLE
ACCEPTED NAME – TITLE
BOISE, IDAHO 2012-03-27

CROSS SECTIONS – 4

1678-100-1642
SHEET OF

DATE AND TIME PLOTTED MARCH 27, 2012 07:45
PLOTTED BY LWATS

CAD SYSTEM AutoCAD Rel. 18.1s
CAD FILENAME P3-C11.DWG

SIDE CHANNEL

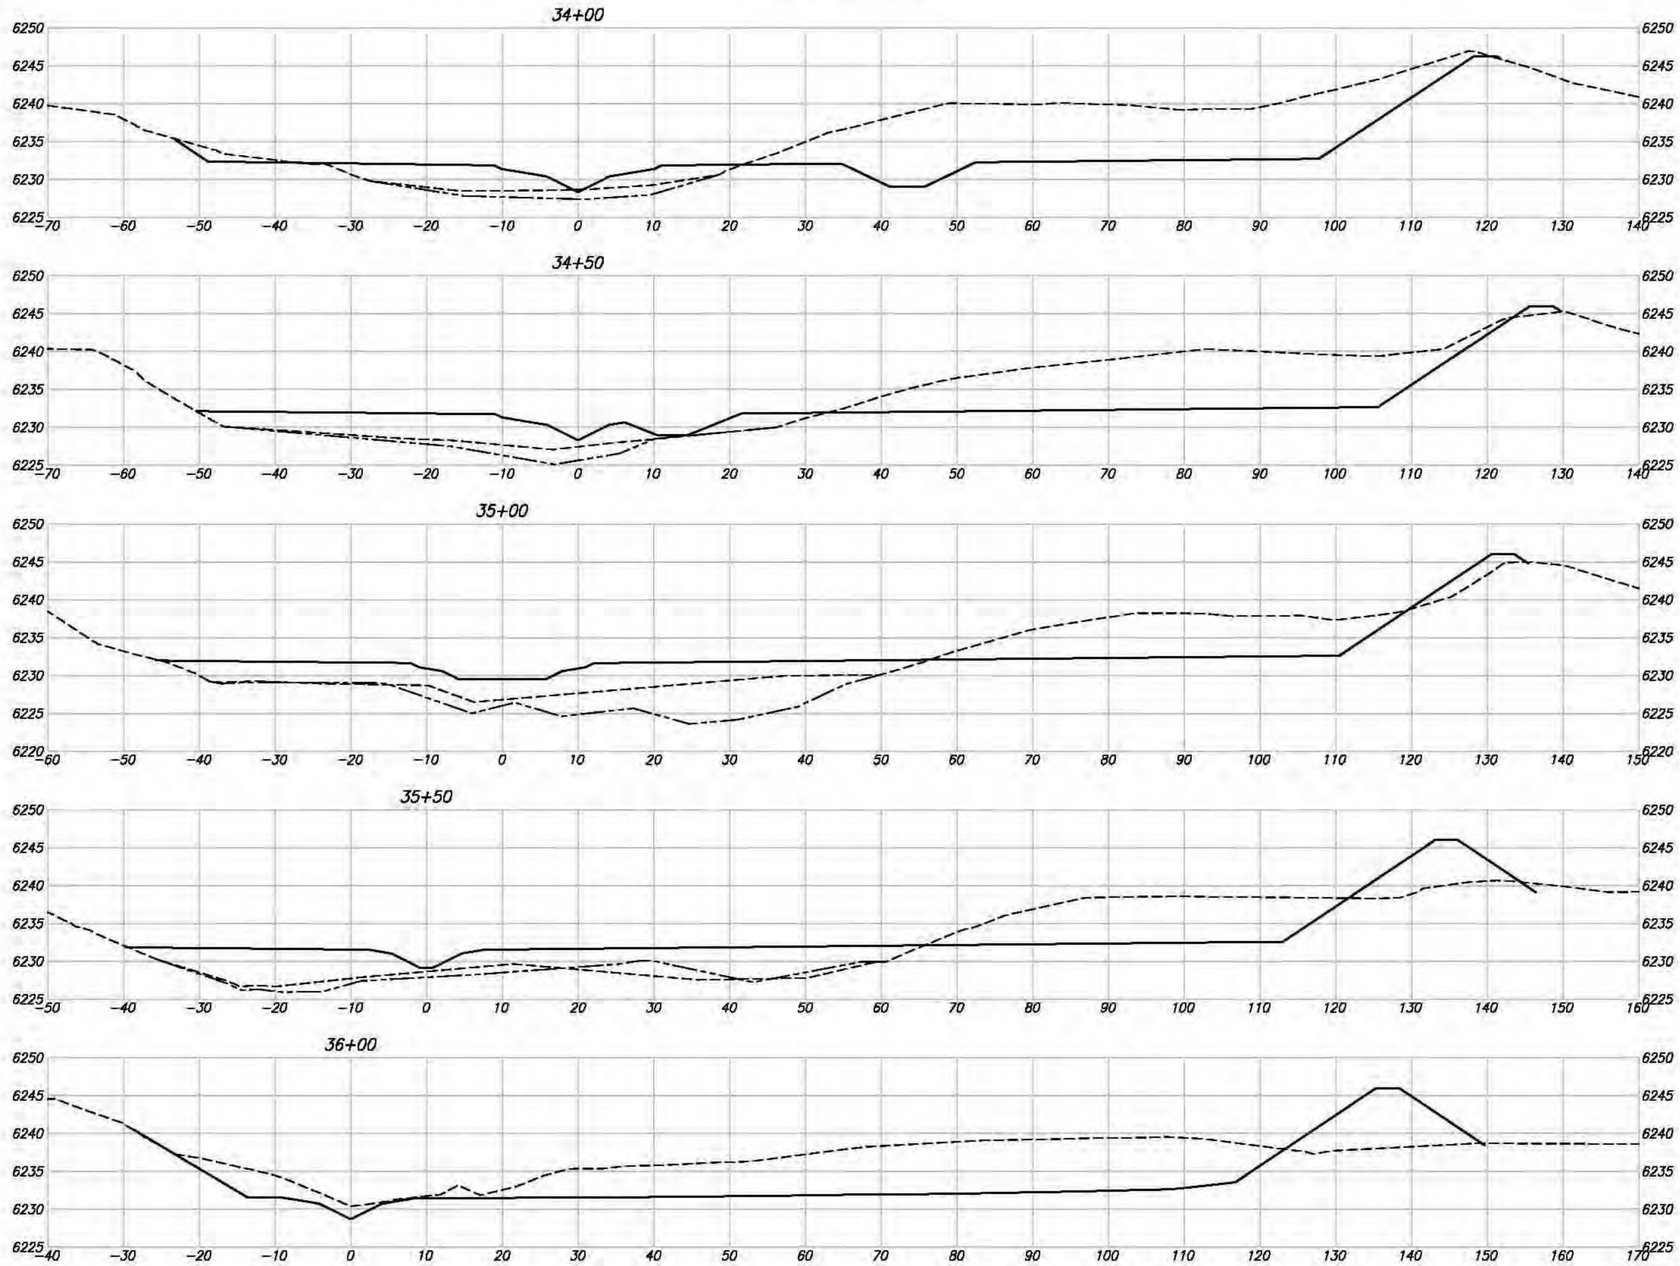

Permit No. NWW-2012-125
PROJECT: Yankee Fork Habitat Improvement
APPLICANTS: USFS and LR Simplot Company
WATERBODY: Yankee Fork
COUNTY/STATE Custer, Idaho
DATE: 12 June 2012
SHEET 14 of 20

SCALE OF FEET

LEGEND

- Existing ground
- Below silt
- Finished grade

RECLAMATION
Managing Water in the West

PRELIMINARY NOT FOR CONSTRUCTION

CH2MHILL

CONTRACTOR DRAWING NO C-12

ALWAYS THINK SAFETY

U.S. DEPARTMENT OF THE INTERIOR
BUREAU OF RECLAMATION

COLUMBIA SNAKE RIVER SALMON RECOVERY PROGRAM – IDAHO
FCRPS HABITAT IMPROVEMENT PROGRAM

UPPER SALMON SUBBASIN
YANKEE FORK PROJECT: PS3 SIDE CHANNEL
CROSS SECTIONS – 5

REV NO

DESIGNED CONTRACTOR
DRAWN
CHECKED
TECH. ACCEPTANCE NAME – TITLE
ACCEPTED NAME – TITLE

BOISE, IDAHO 2012-03-27

CROSS SECTIONS – 5

1678-100-1643

SHEET OF

DATE AND TIME PLOTTED MARCH 27, 2012 07:52
PLOTTED BY LWHS

CAD SYSTEM AutoCAD Rel. 18.1s
CAD FILENAME P3-C12.DWG