WAR DEPARTMENT

CORPS OF ENGINEERS. U. S. ARMY

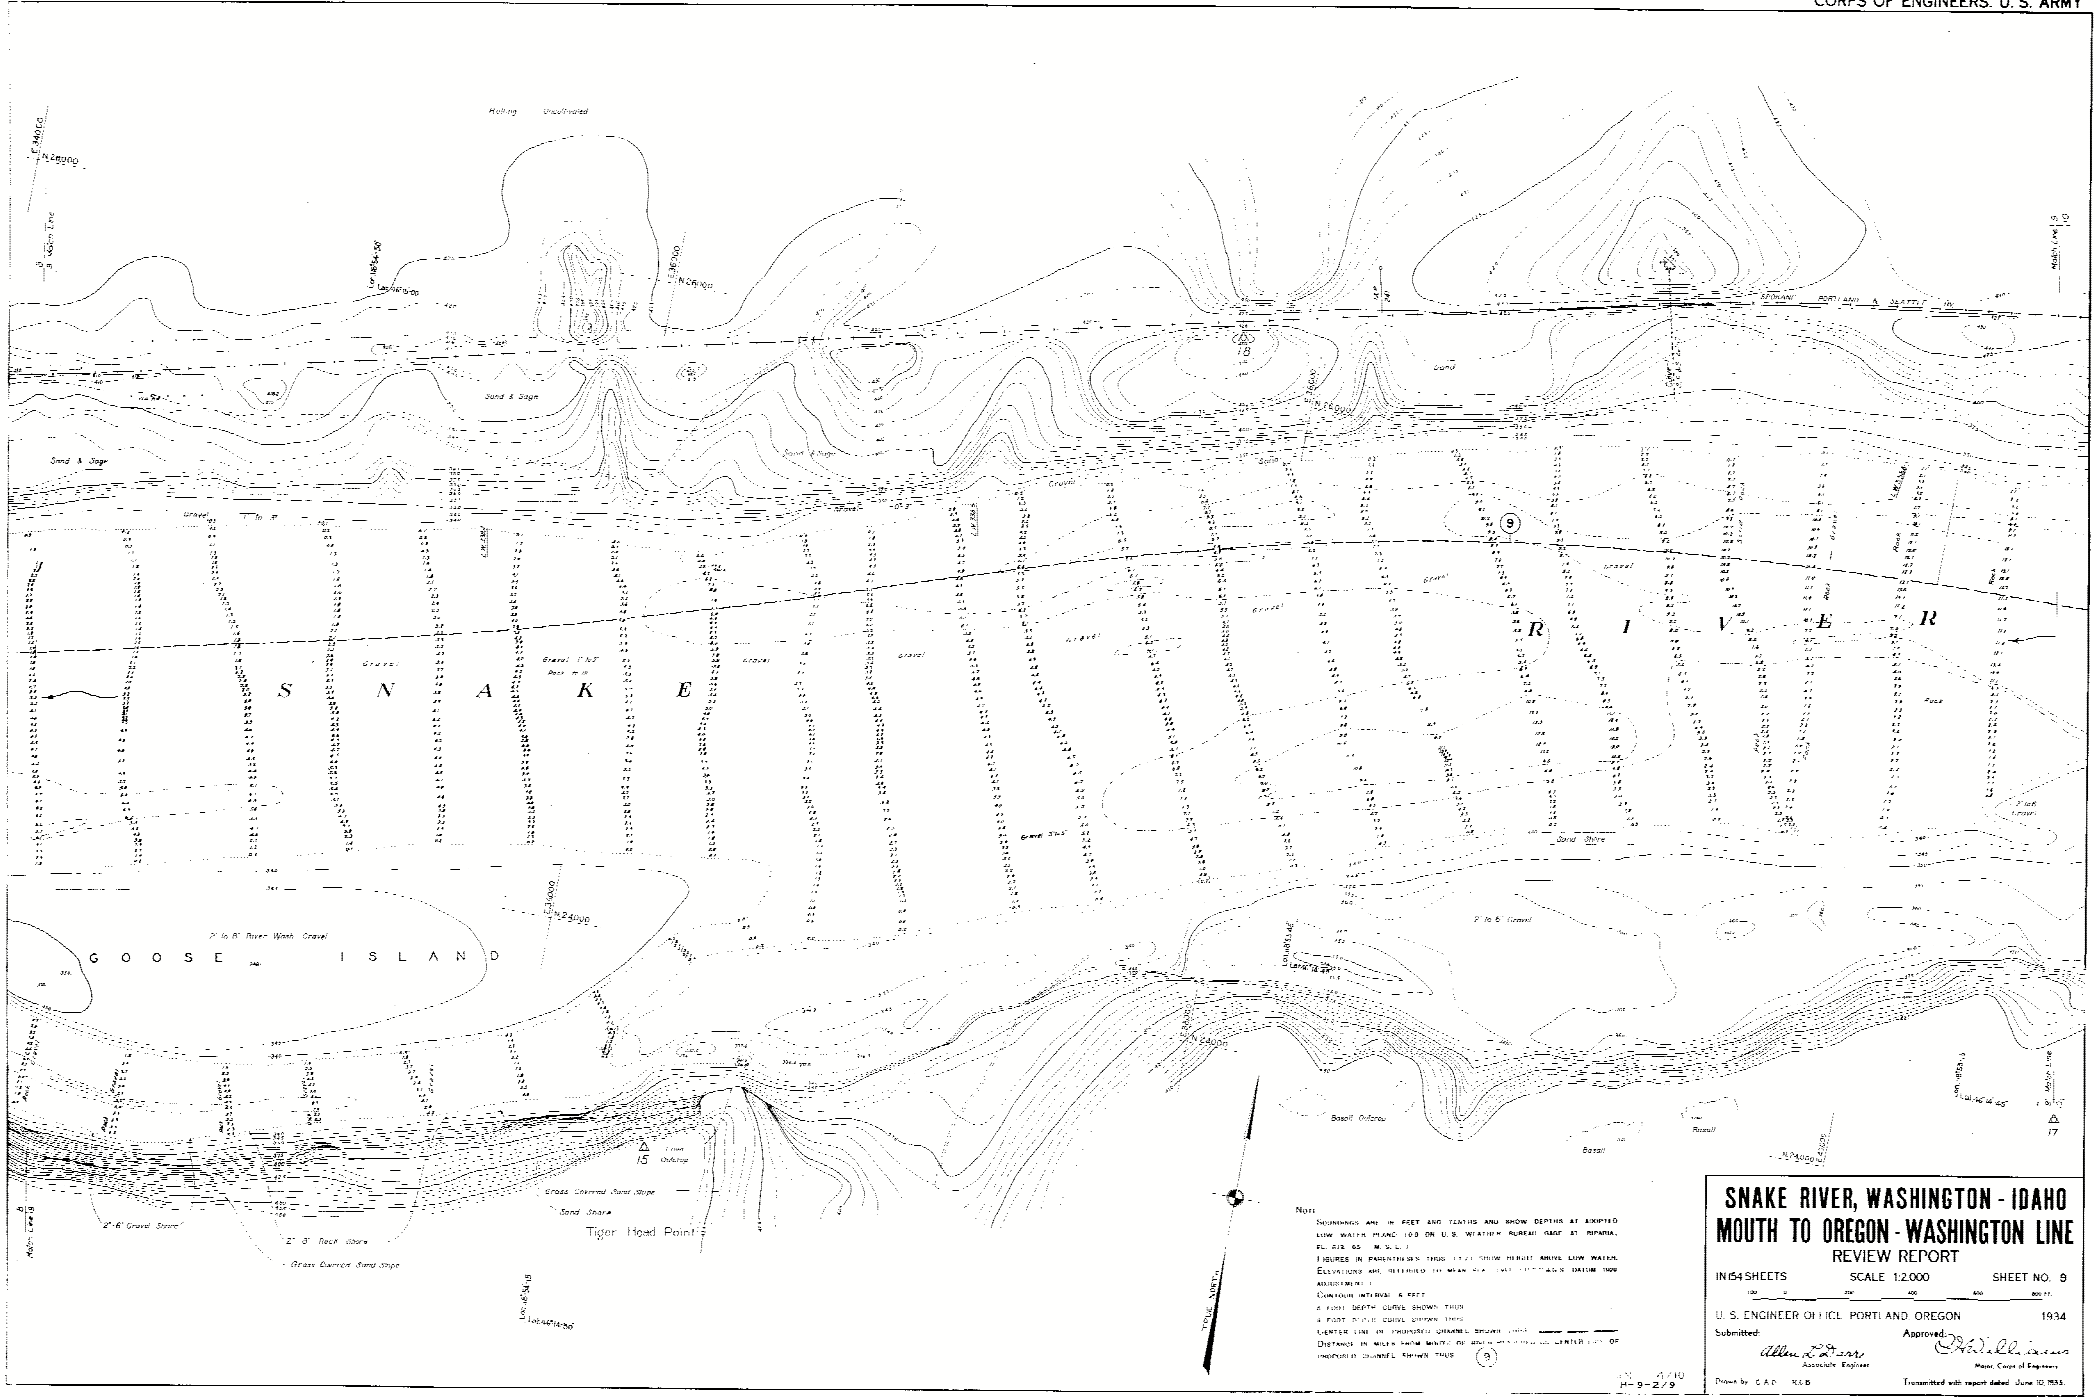

SNAKE RIVER, WASHINGTON - IDAHO
MOUTH TO OREGON - WASHINGTON LINE

REVIEW REPORT

IN 154 SHEETS — SCALE 1:2,000 — SHEET NO. 9

U. S. ENGINEER OFFICE PORTLAND OREGON — 1934

Submitted: Allen L. Darr, Associate Engineer

Approved: [signature], Major, Corps of Engineers

Drawn by C.A.D. K.&B.

Transmitted with report dated June 10, 1935.

SN-1-12/9