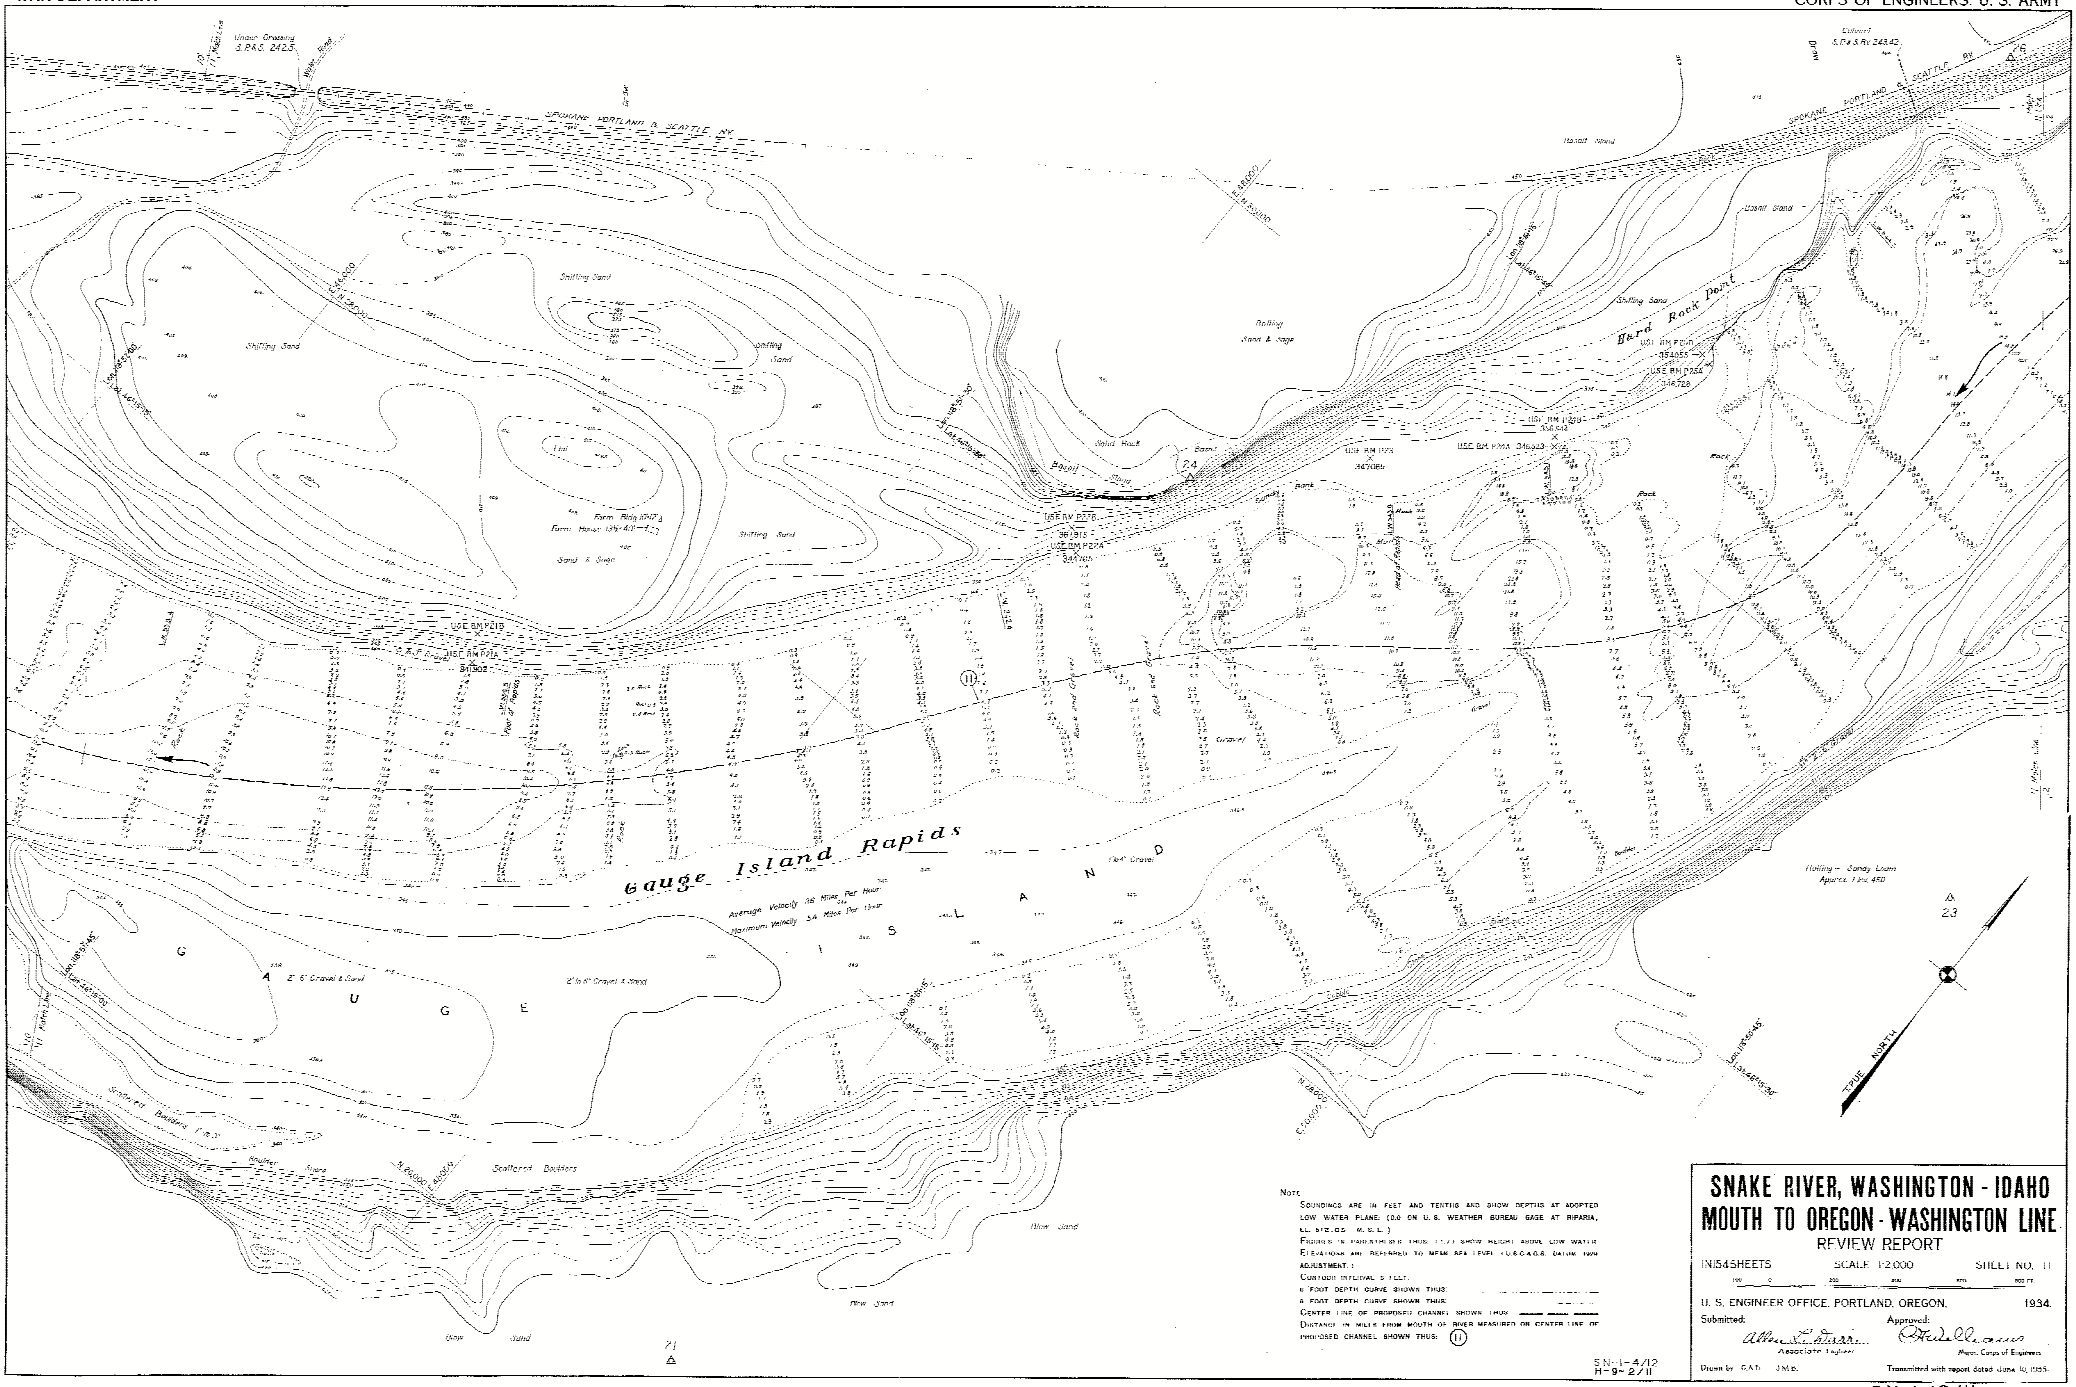

NOTE

SOUNDINGS ARE IN FEET AND TENTHS AND SHOW DEPTHS AT ADOPTED LOW WATER PLANE. (0.0 ON U.S. WEATHER BUREAU GAGE AT RIPARIA, EL. 672.05 M.S.L.)

FIGURES IN PARENTHESIS THUS (7.7) SHOW HEIGHT ABOVE LOW WATER

ELEVATIONS ARE REFERRED TO MEAN SEA LEVEL (U.S.C.&G.S. DATUM 1929 ADJUSTMENT.)

CONTOUR INTERVAL 5 FEET.

6 FOOT DEPTH CURVE SHOWN THUS:

4 FOOT DEPTH CURVE SHOWN THUS:

CENTER LINE OF PROPOSED CHANNEL SHOWN THUS:

DISTANCE IN MILES FROM MOUTH OF RIVER MEASURED ON CENTER LINE OF PROPOSED CHANNEL SHOWN THUS: (11)

S.N.-1-4/12
H-9-2/11

SNAKE RIVER, WASHINGTON - IDAHO
MOUTH TO OREGON - WASHINGTON LINE

REVIEW REPORT

IN 54 SHEETS — SCALE 1:2000 — SHEET NO. 11

U. S. ENGINEER OFFICE, PORTLAND, OREGON. 1934.

Submitted: Allen L. Duran, Associate Engineer

Approved: C. Hale Williams, Major, Corps of Engineers

Drawn by G.A.D. J.M.P.

Transmitted with report dated June 10, 1935.