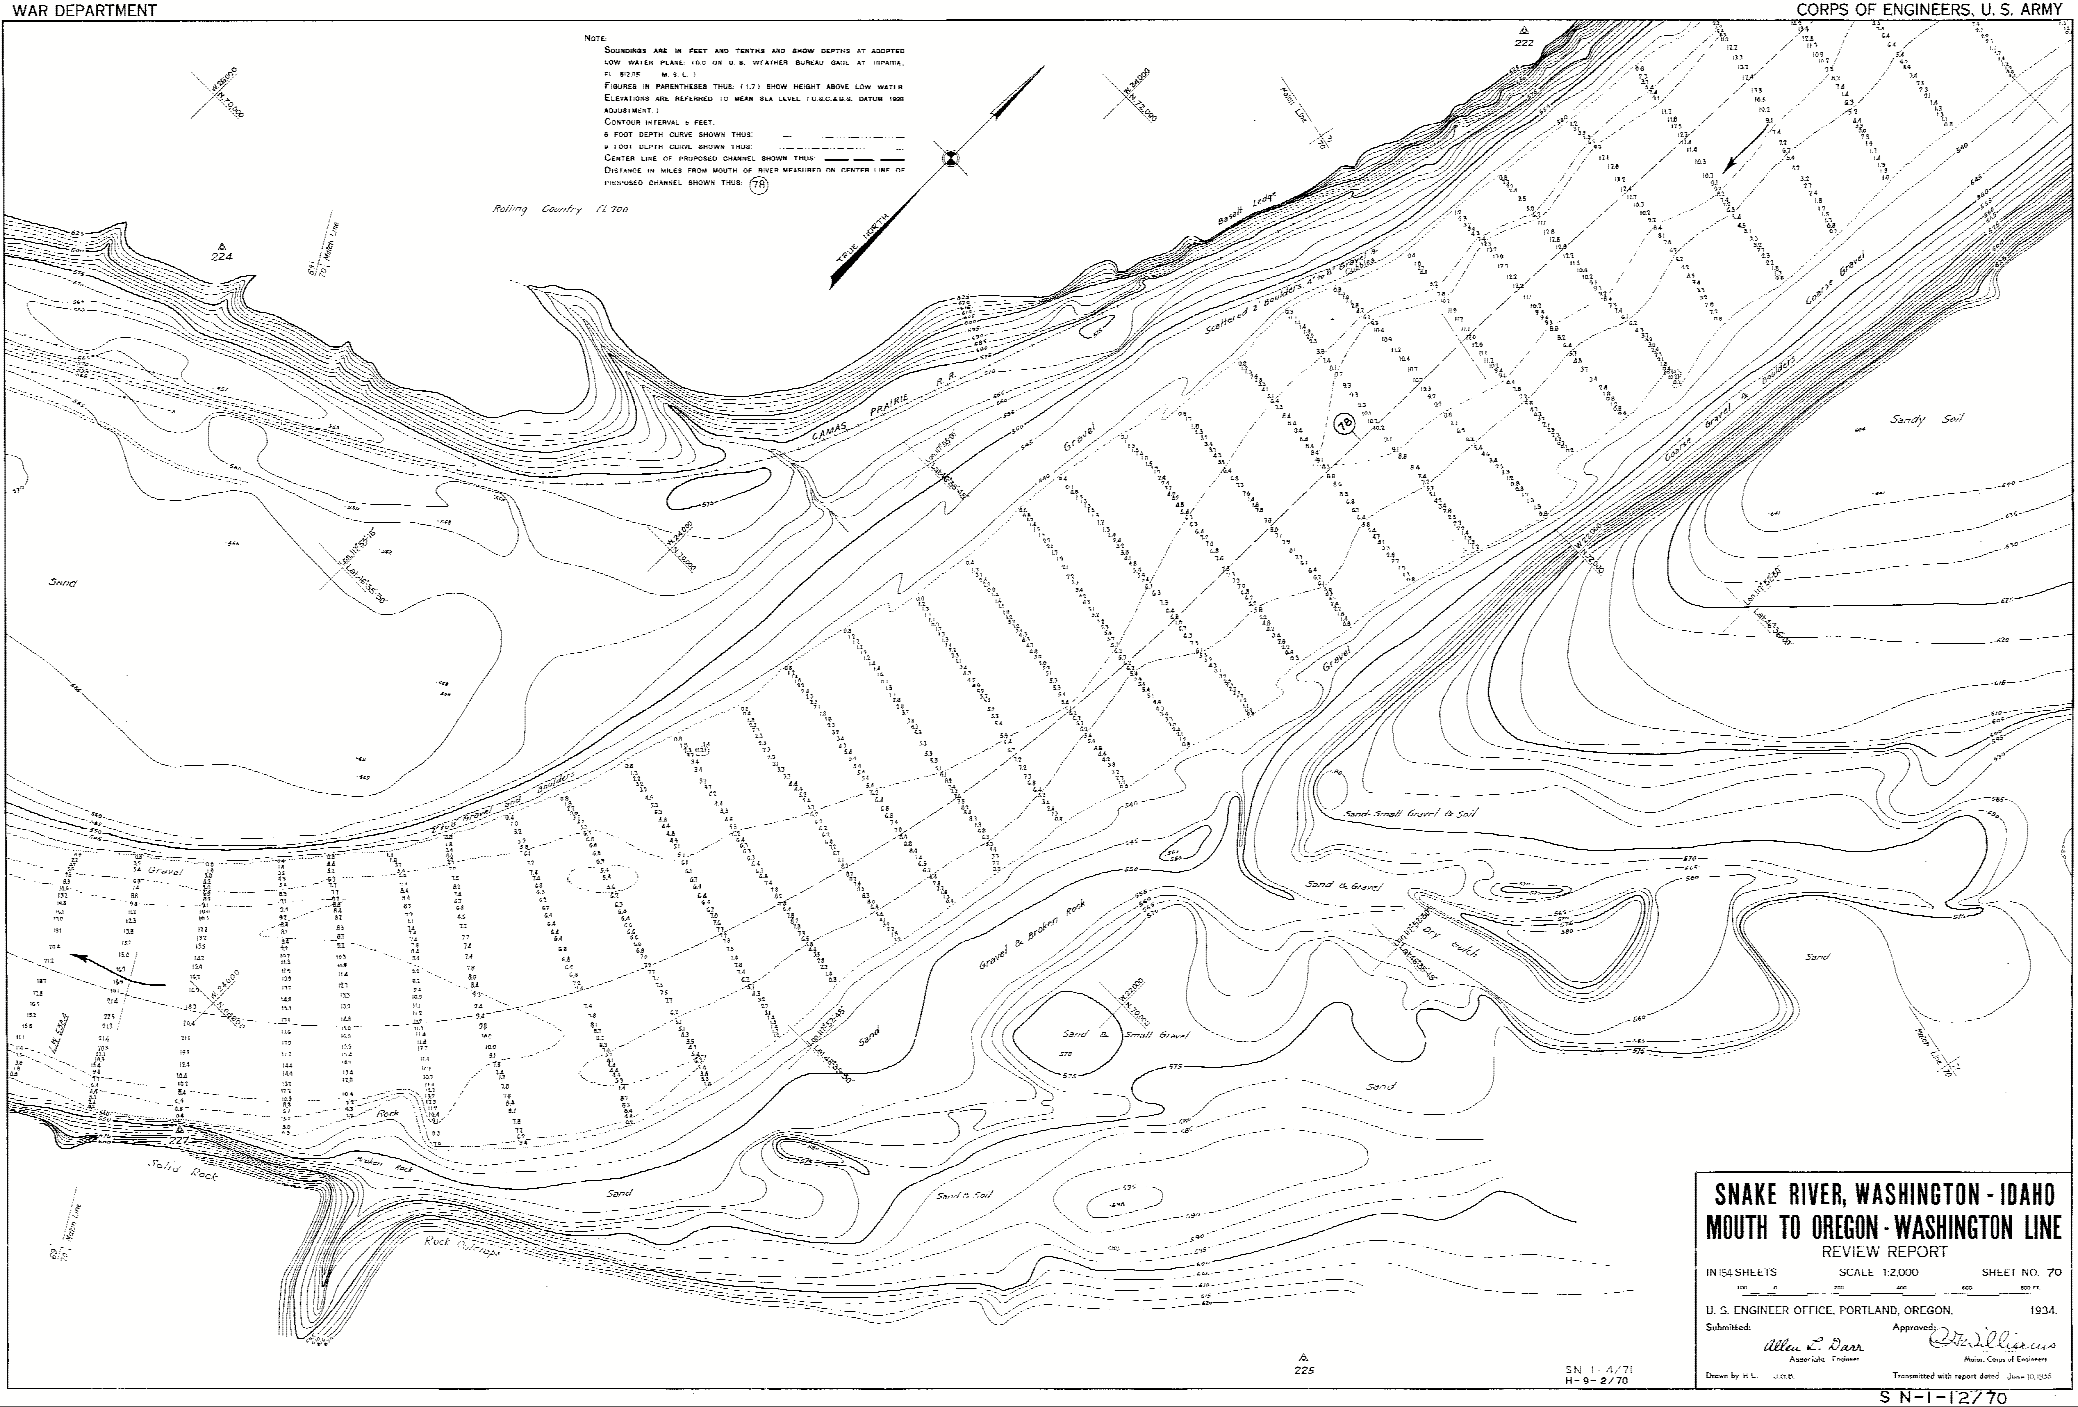

SNAKE RIVER, WASHINGTON - IDAHO
MOUTH TO OREGON - WASHINGTON LINE

REVIEW REPORT

IN 154 SHEETS SCALE 1:2,000 SHEET NO. 70

U. S. ENGINEER OFFICE, PORTLAND, OREGON. 1934.

Submitted: Allen E. Darr, Assistant Engineer

Approved: [illegible], Major, Corps of Engineers

Drawn by H.L. [illegible]

Transmitted with report dated June 10, 1935

S N-1-4/71
H-9-2/70