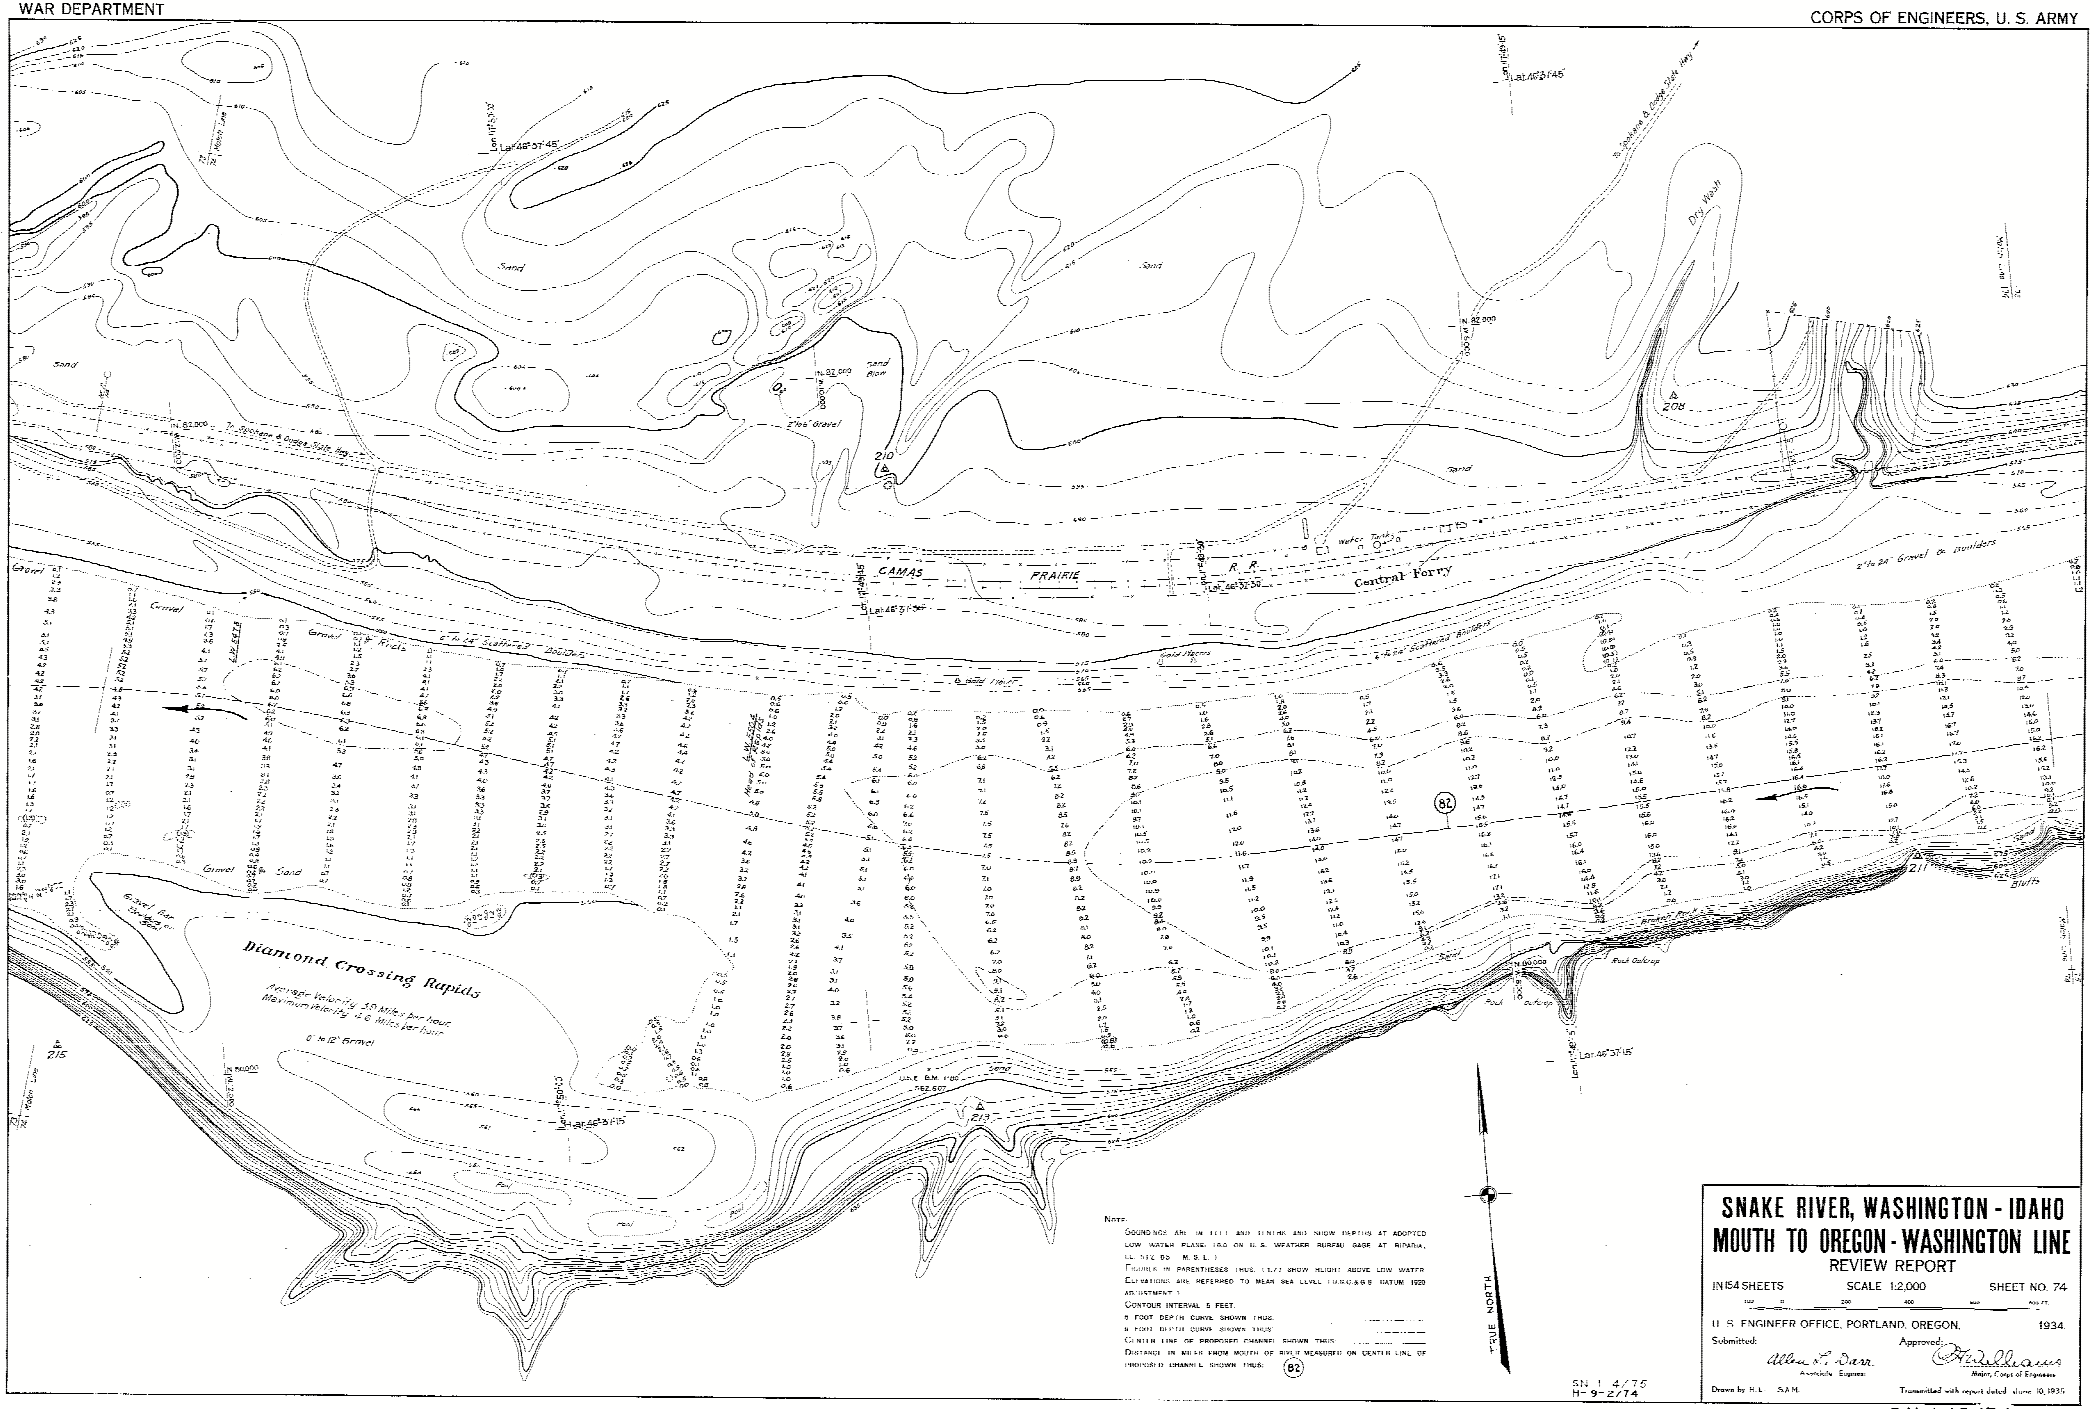

SNAKE RIVER, WASHINGTON - IDAHO
MOUTH TO OREGON - WASHINGTON LINE
REVIEW REPORT

IN 154 SHEETS — SCALE 1:2,000 — SHEET NO. 74

U. S. ENGINEER OFFICE, PORTLAND, OREGON. 1934.

Submitted: Allen L. Darr, Associate Engineer

Approved: [signature], Major, Corps of Engineers

Drawn by H. L. S.A.M.

Transmitted with report dated June 10, 1935

SN-1-12/74