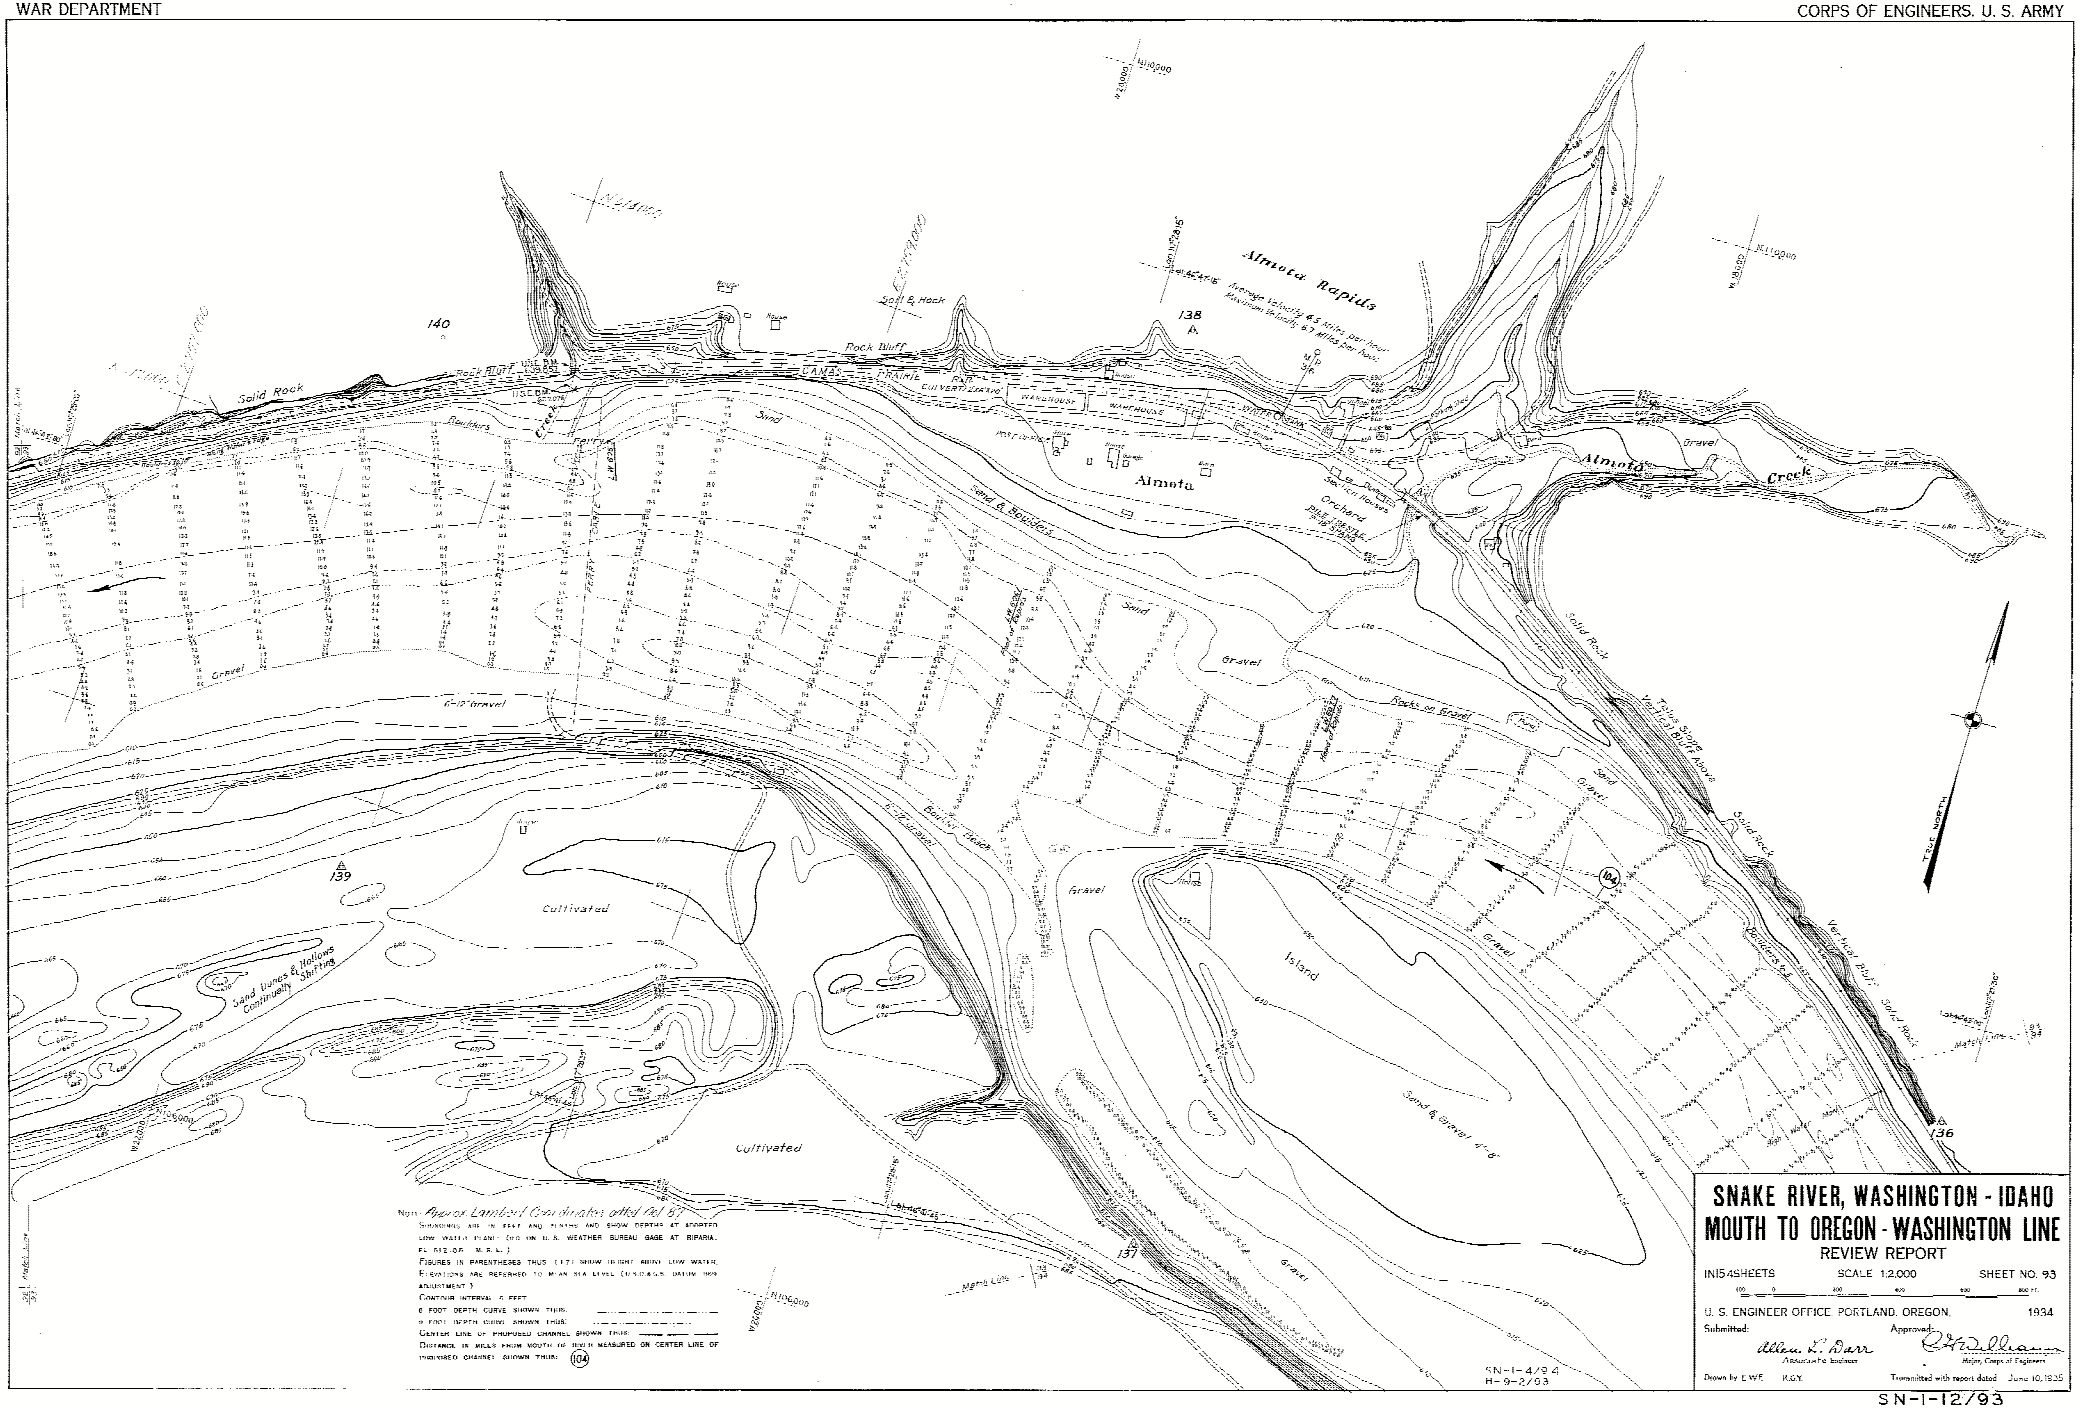

SNAKE RIVER, WASHINGTON - IDAHO
MOUTH TO OREGON - WASHINGTON LINE

REVIEW REPORT

IN 154 SHEETS — SCALE 1:2,000 — SHEET NO. 93

U. S. ENGINEER OFFICE, PORTLAND, OREGON. 1934

Submitted: Allen E. Darr, Associate Engineer

Approved: C. H. Williams, Major, Corps of Engineers

Drawn by E.W.F. R.G.Y.

Transmitted with report dated June 10, 1935

SN-1-12/93