NOTES:

1. HORIZONTAL DATUM IS NAD27, PROJECTION IS WASHINGTON STATE PLANE SOUTH, VERTICAL DATUM IS NGVD 29. ALL UNITS ARE IN U.S. SURVEY FEET.
2. CHANNEL DEPTH IS DESIGNED AT 14 FEET BELOW MINIMUM OPERATING POOL ELEVATION OF 633 FEET. THE DATA REPRESENTED IN RED INDICATES MATERIAL BUILD-UP ABOVE THE DESIGNED CHANNEL DEPTH.

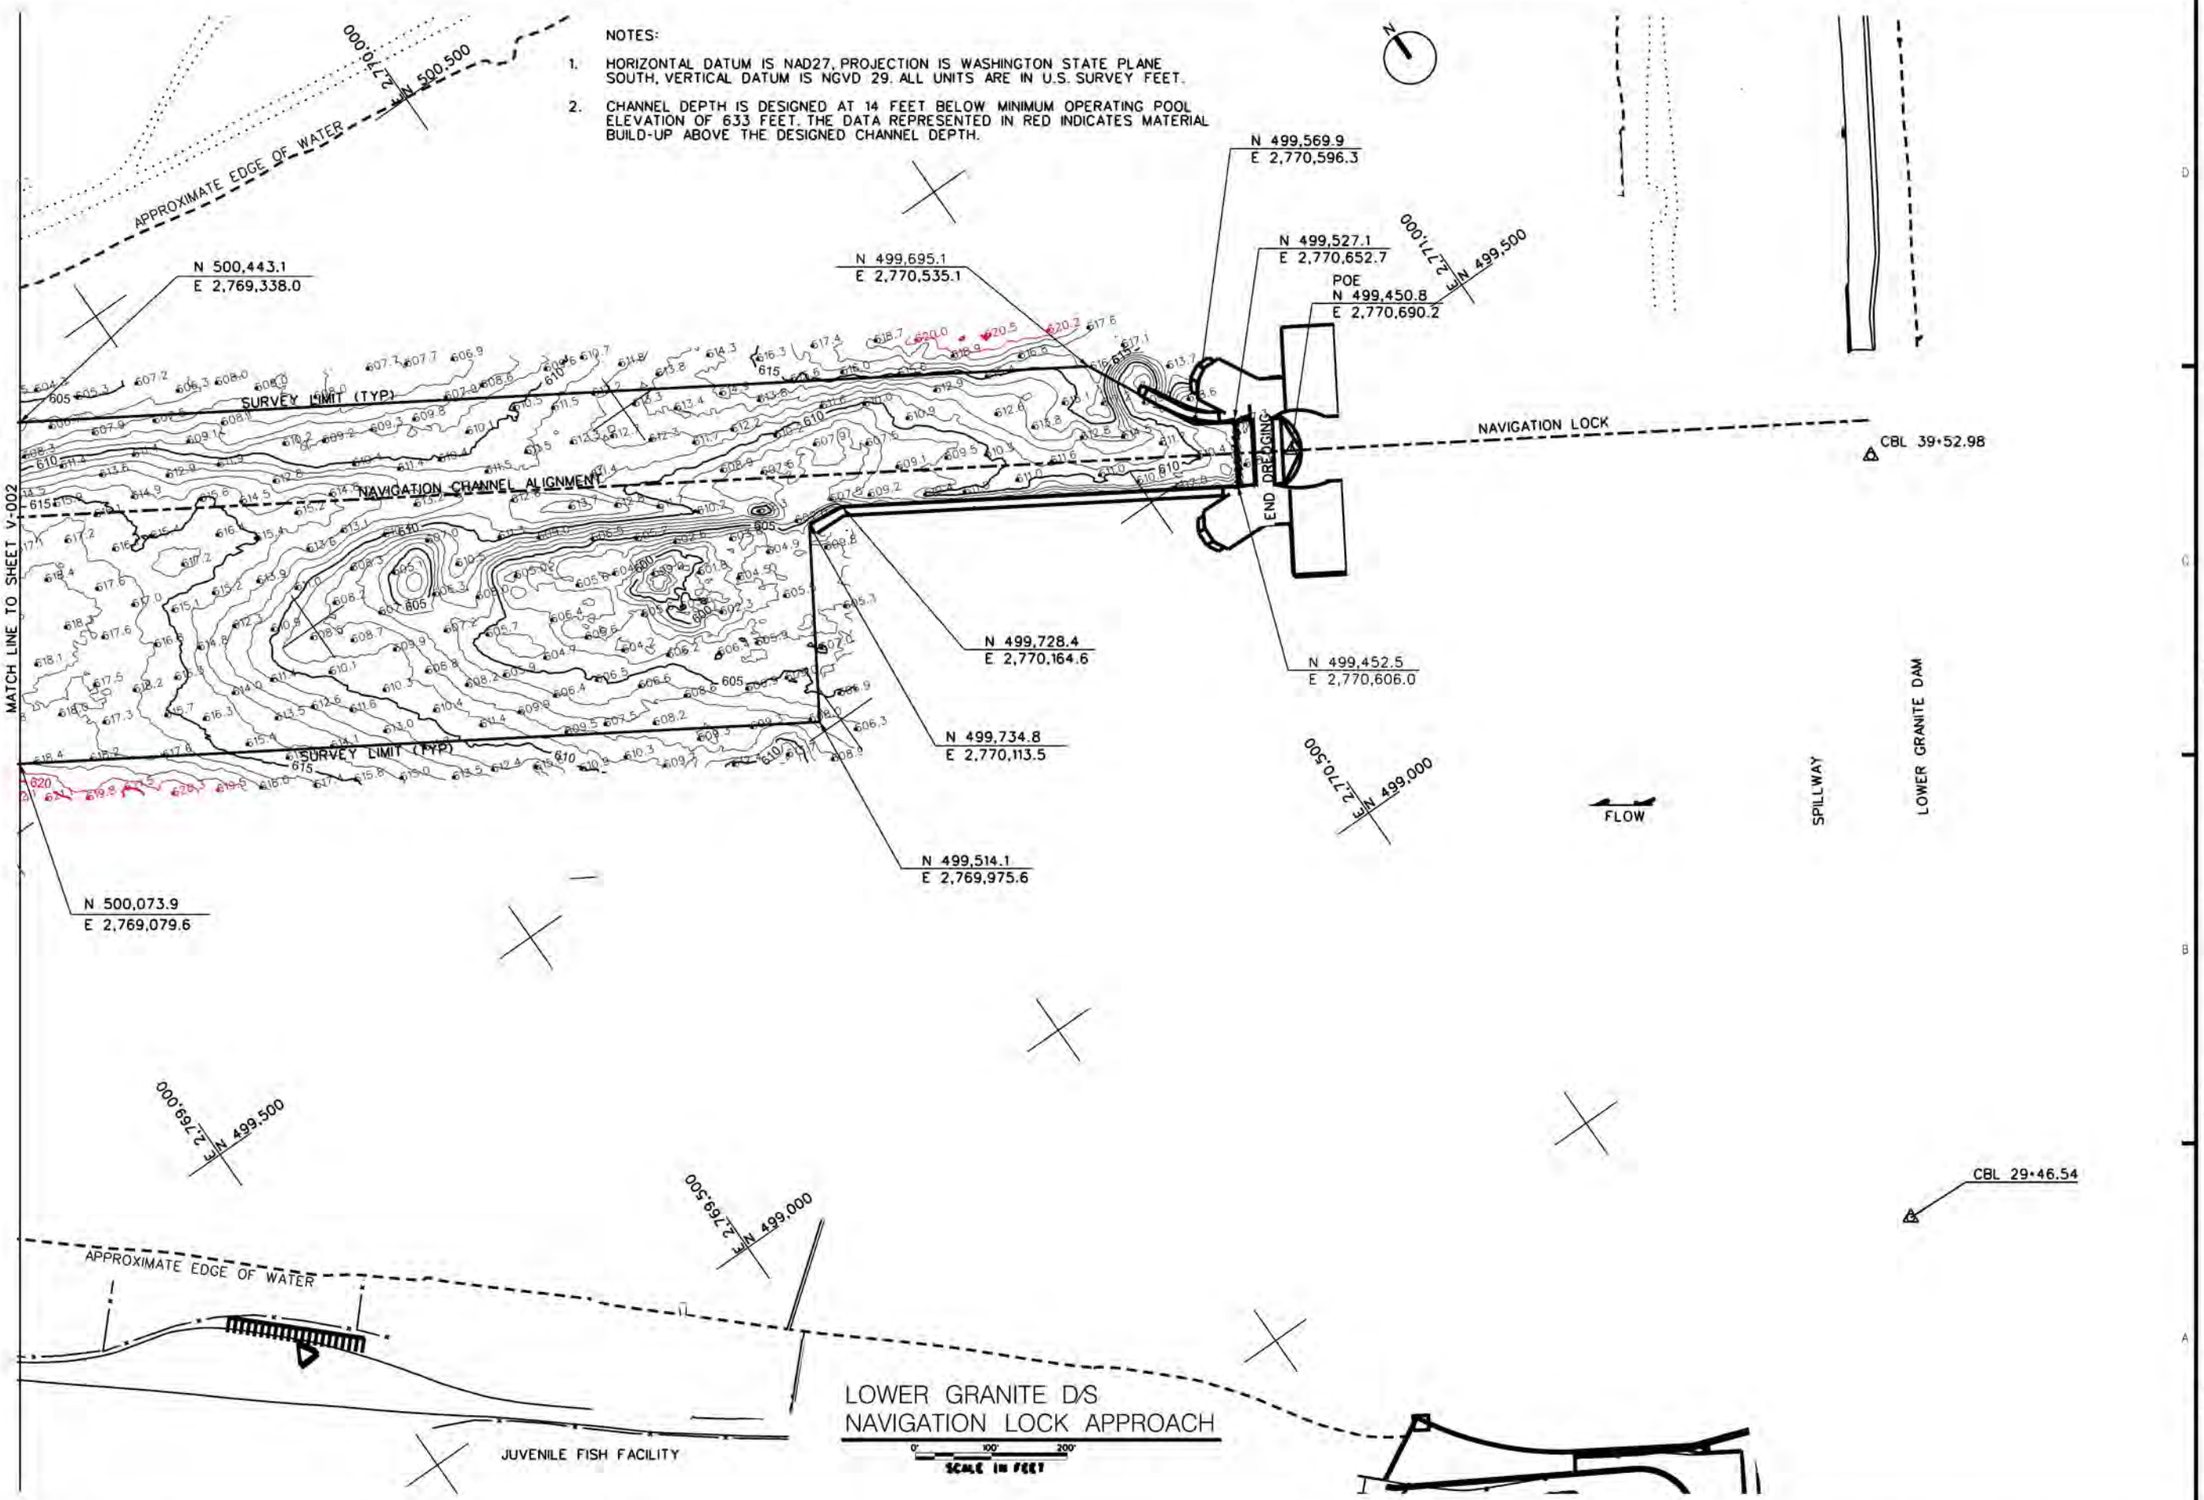

US Army Corps of Engineers
Walla Walla District

Symbol	Description	Date	Appr.	Symbol	Description	Date	Appr.

DATE: 15 OCTOBER 2015
DESIGNED BY: MEYER
DWN BY: LNL
CHKD BY: KAW
SUBMITTED BY: S C F
FILE NO.: 11
CONTRACT NO.: W912EF-10-D-0002

U.S. ARMY ENGINEER DISTRICT
CORPS OF ENGINEERS
WALLA WALLA WASHINGTON

TERRASOND
PROFESSIONAL SURVEYING & MAPPING SERVICES
1900 SHAWNEE DRIVE, KENNEWICK, WASHINGTON

LOWER GRANITE LOCK AND DAM
SNAKE RIVER, GARFIELD PARISH, WASHINGTON AND IDAHO
WA912EF-10-D-0002, T.O. NO. 11
LOWER GRANITE D/S
NAVIGATION LOCK APPROACH
MULTIBEAM BATHYMETRIC SURVEY

Plate number:
V-003
Sheet 3 of 3

L:\Z_SURVEYS\00HYDRO_CONDITION\2015 HYDRO_CONDITION\LGA_LLA_DS_NAV_LOCK_APPR\OPERATIONS\OPERATIONSV-003---.DGN

BORDER SIZE IS ANSI D

DATE AND TIME PLOTTED: 12/9/2015

DESIGN FILE: L:\Z_SURVEYS\00HYDRO_CONDITION\2015 HYDRO_CONDITION\LGA_LLA_DS_NAV_LOCK_APPR\OPERATIONS\OPERATIONSV-003---.DGN