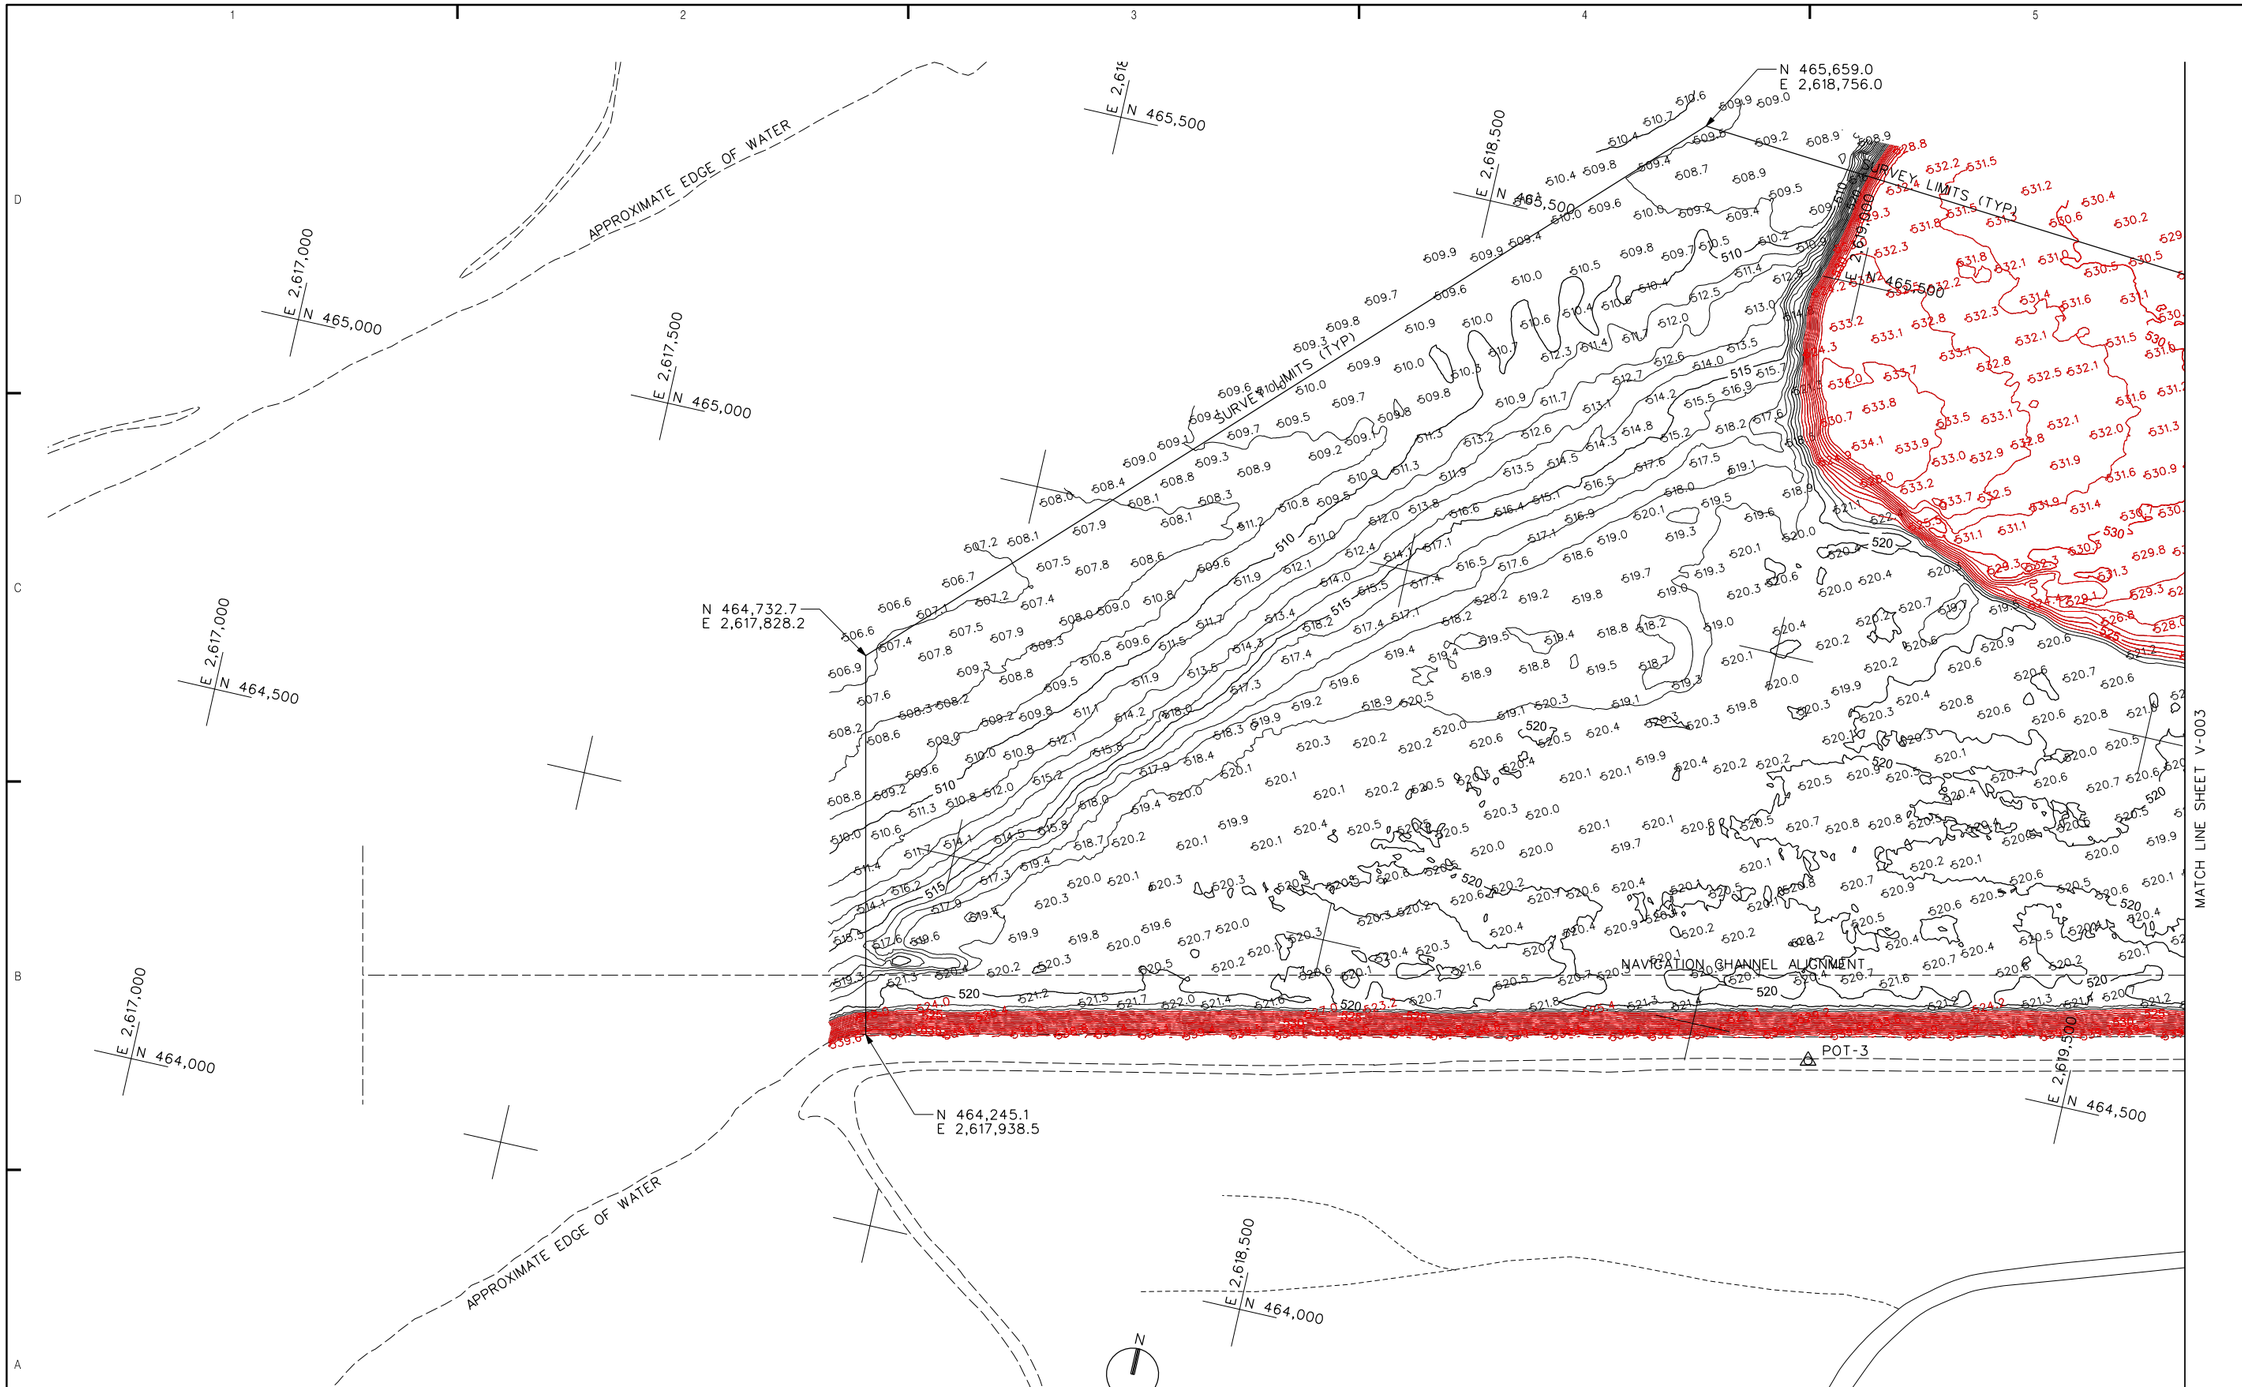

LITTLE GOOSE DS NAV LOCK APPROACH

100 50 0 100 150 200
SCALE IN FEET

NOTES:

1. HORIZONTAL DATUM IS NAD27. PROJECTION IS WASHINGTON STATE PLANE SOUTH. VERTICAL DATUM IS NGVD29. ALL UNITS ARE IN U.S. SURVEY FEET.
2. CHANNEL DEPTH IS DESIGNED AT 14 FEET BELOW MINIMUM OPERATING POOL ELEVATION OF 537 FEET. THE DATA REPRESENTED IN RED INDICATES MATERIAL BUILD-UP ABOVE THE DESIGNED CHANNEL DEPTH.

US Army Corps of Engineers
Walla Walla District

Symbol	Description	Date	Appr.	Symbol	Description	Date	Appr.

DESIGNED BY: MEIGER
DWN BY: L. LINDBLAD
CHKED BY: K. MILDON
SUBMITTED BY:
DATE: 21 OCTOBER 2016
TASK ORDER NO. 02
CONTRACT NO. W912EF-16-D-0004
FILE NO.:

U.S. ARMY ENGINEER DISTRICT
CORPS OF ENGINEERS
WALLA WALLA, WASHINGTON

TERRASOND
PRECISION GEOSPATIAL SOLUTIONS
8815 CONSTITUTION BLVD, FORT WAYNE, IN 46804
WWW.TERRASOND.COM 260.490.8450

LOWER MONUMENTAL LOCK AND DAM
SNAKE RIVER, OREGON, WASHINGTON, AND IDAHO
W912EF-16-D-0004, T.O. NO. 02
LITTLE GOOSE DOWNSTREAM
NAVIGATION LOCK APP CHANNEL
MULTIBEAM BATHYMETRIC SURVEYS

Plate number:
V-002

Sheet 2 of 3

L:\Z_SURVEYS\00HYDRO_CONDITION\2016 HYDRO CONTION\LMA_LGA_DS_NAV_LOCK_APPR\OPERATIONS\LGA-NAV-002.DGN

BORDER SIZE IS ANSI D

DATE AND TIME PLOTTED:11/15/2016

DESIGN FILE:L:\Z_SURVEYS\00HYDRO_CONDITION\2016 HYDRO CONTION\LMA_LGA_DS_NAV_LOCK_APPR\OPERATIONS\LGA-