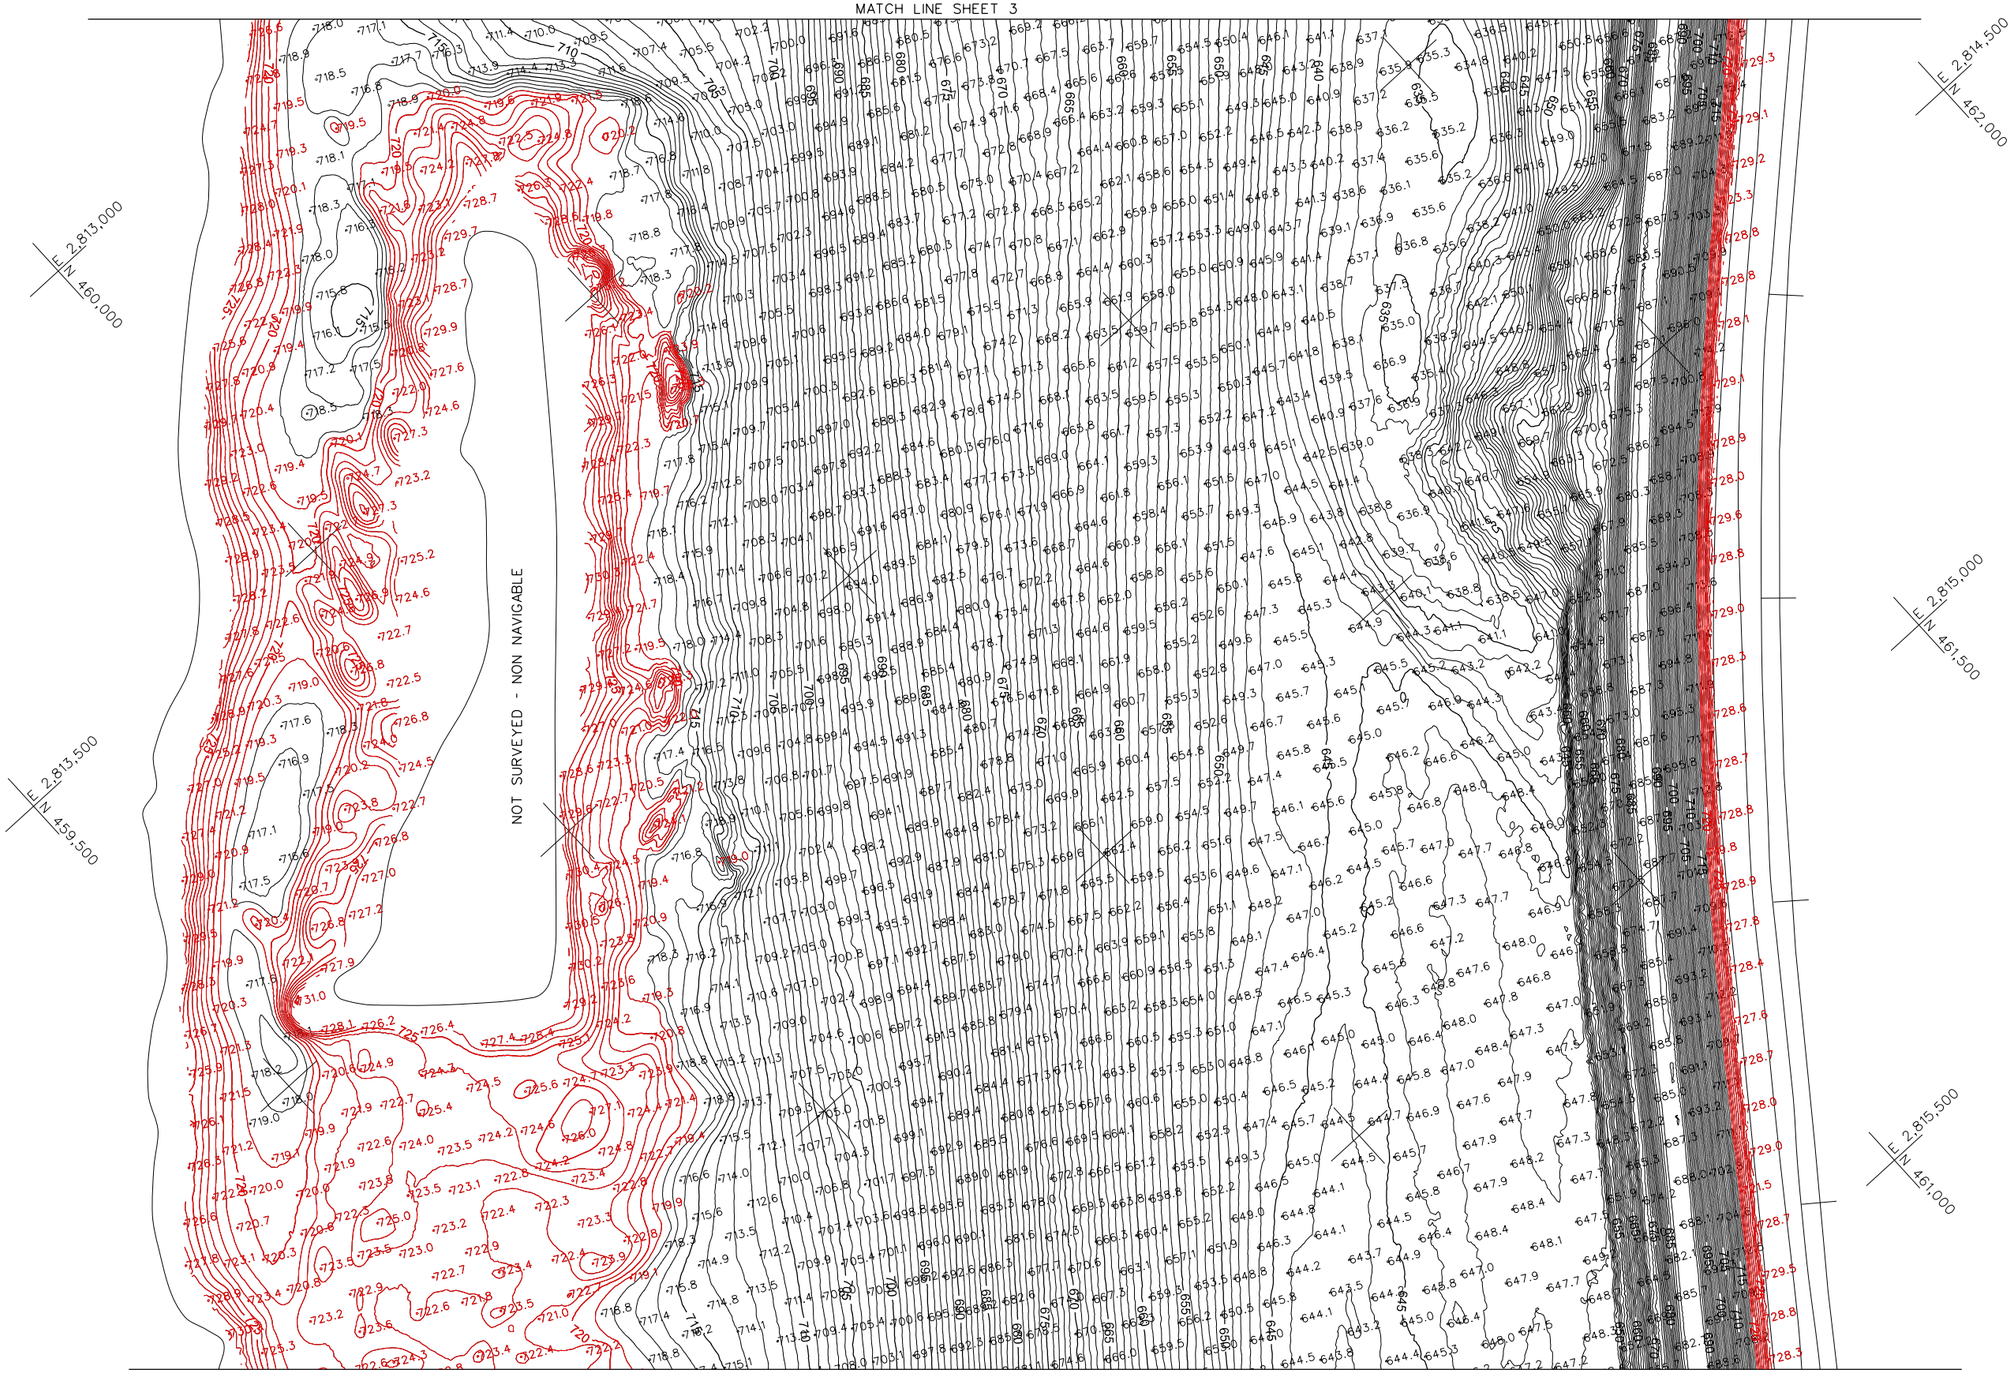


# RM 119.5 – RM 120.5
# GENERAL SITE PLAN

0' 100' 200'
SCALE IN FEET

NOTES:

1. HORIZONTAL DATUM IS NAD27, PROJECTION IS WASHINGTON STATE PLANE SOUTH, VERTICAL DATUM IS NGVD29. ALL UNITS ARE IN U.S. SURVEY FEET.
2. CHANNEL DEPTH IS DESIGNED AT 14 FEET BELOW MINIMUM OPERATING POOL ELEVATION OF 733 FEET. THE DATA REPRESENTED IN RED INDICATES MATERIAL BUILD-UP ABOVE THE DESIGNED CHANNEL DEPTH.

US Army Corps of Engineers
Walla Walla District

| Symbol | Description | Date | Appr. | Symbol | Description | Date | Appr. |
|---|---|---|---|---|---|---|---|

DESIGNED BY: MEYER
DWN BY: L LINDSLAD
CHKED BY: K MILDON
SUBMITTED BY:
DATE: 21 OCTOBER 2016
TASK ORDER NO. 02
CONTRACT NO. W912EF-16-D-0004
FILE NO.:

U.S. ARMY ENGINEER DISTRICT
CORPS OF ENGINEERS
WALLA WALLA, WASHINGTON

TERRASOND
A DIVISION OF TERRASOND LTD.
801 WEST MERCER STREET, SUITE 100
SEATTLE, WA 98119
PHONE: (206) 282-7551
WWW.TERRASOND.COM

LOWER GRANITE LOCK AND DAM
SNAKE AND CLEARWATER RIVERS, WASHINGTON AND IDAHO
WA912EF-16-D-0004, T.O. NO. 02

SNAKE RIVER RM 119.5 – RM 120.5
MULTI-BEAM BATHYMETRIC SURVEY

Plate number:
V–103

Sheet 3 of 4

L:\Z_SURVEYS\00HYDRO_CONDITION\2016 HYDRO CONTION\LLA_RM_119.5-120.5\OPERATIONS\LLA_RM119-V-003.DGN

BORDER SIZE IS ANSI D

DATE AND TIME PLOTTED:11/15/2016

DESIGN FILE:L:\Z_SURVEYS\00HYDRO_CONDITION\2016 HYDRO CONTION\LLA_RM_119.5-120.5\OPERATIONS\LLA_RM119-V-003.DGN