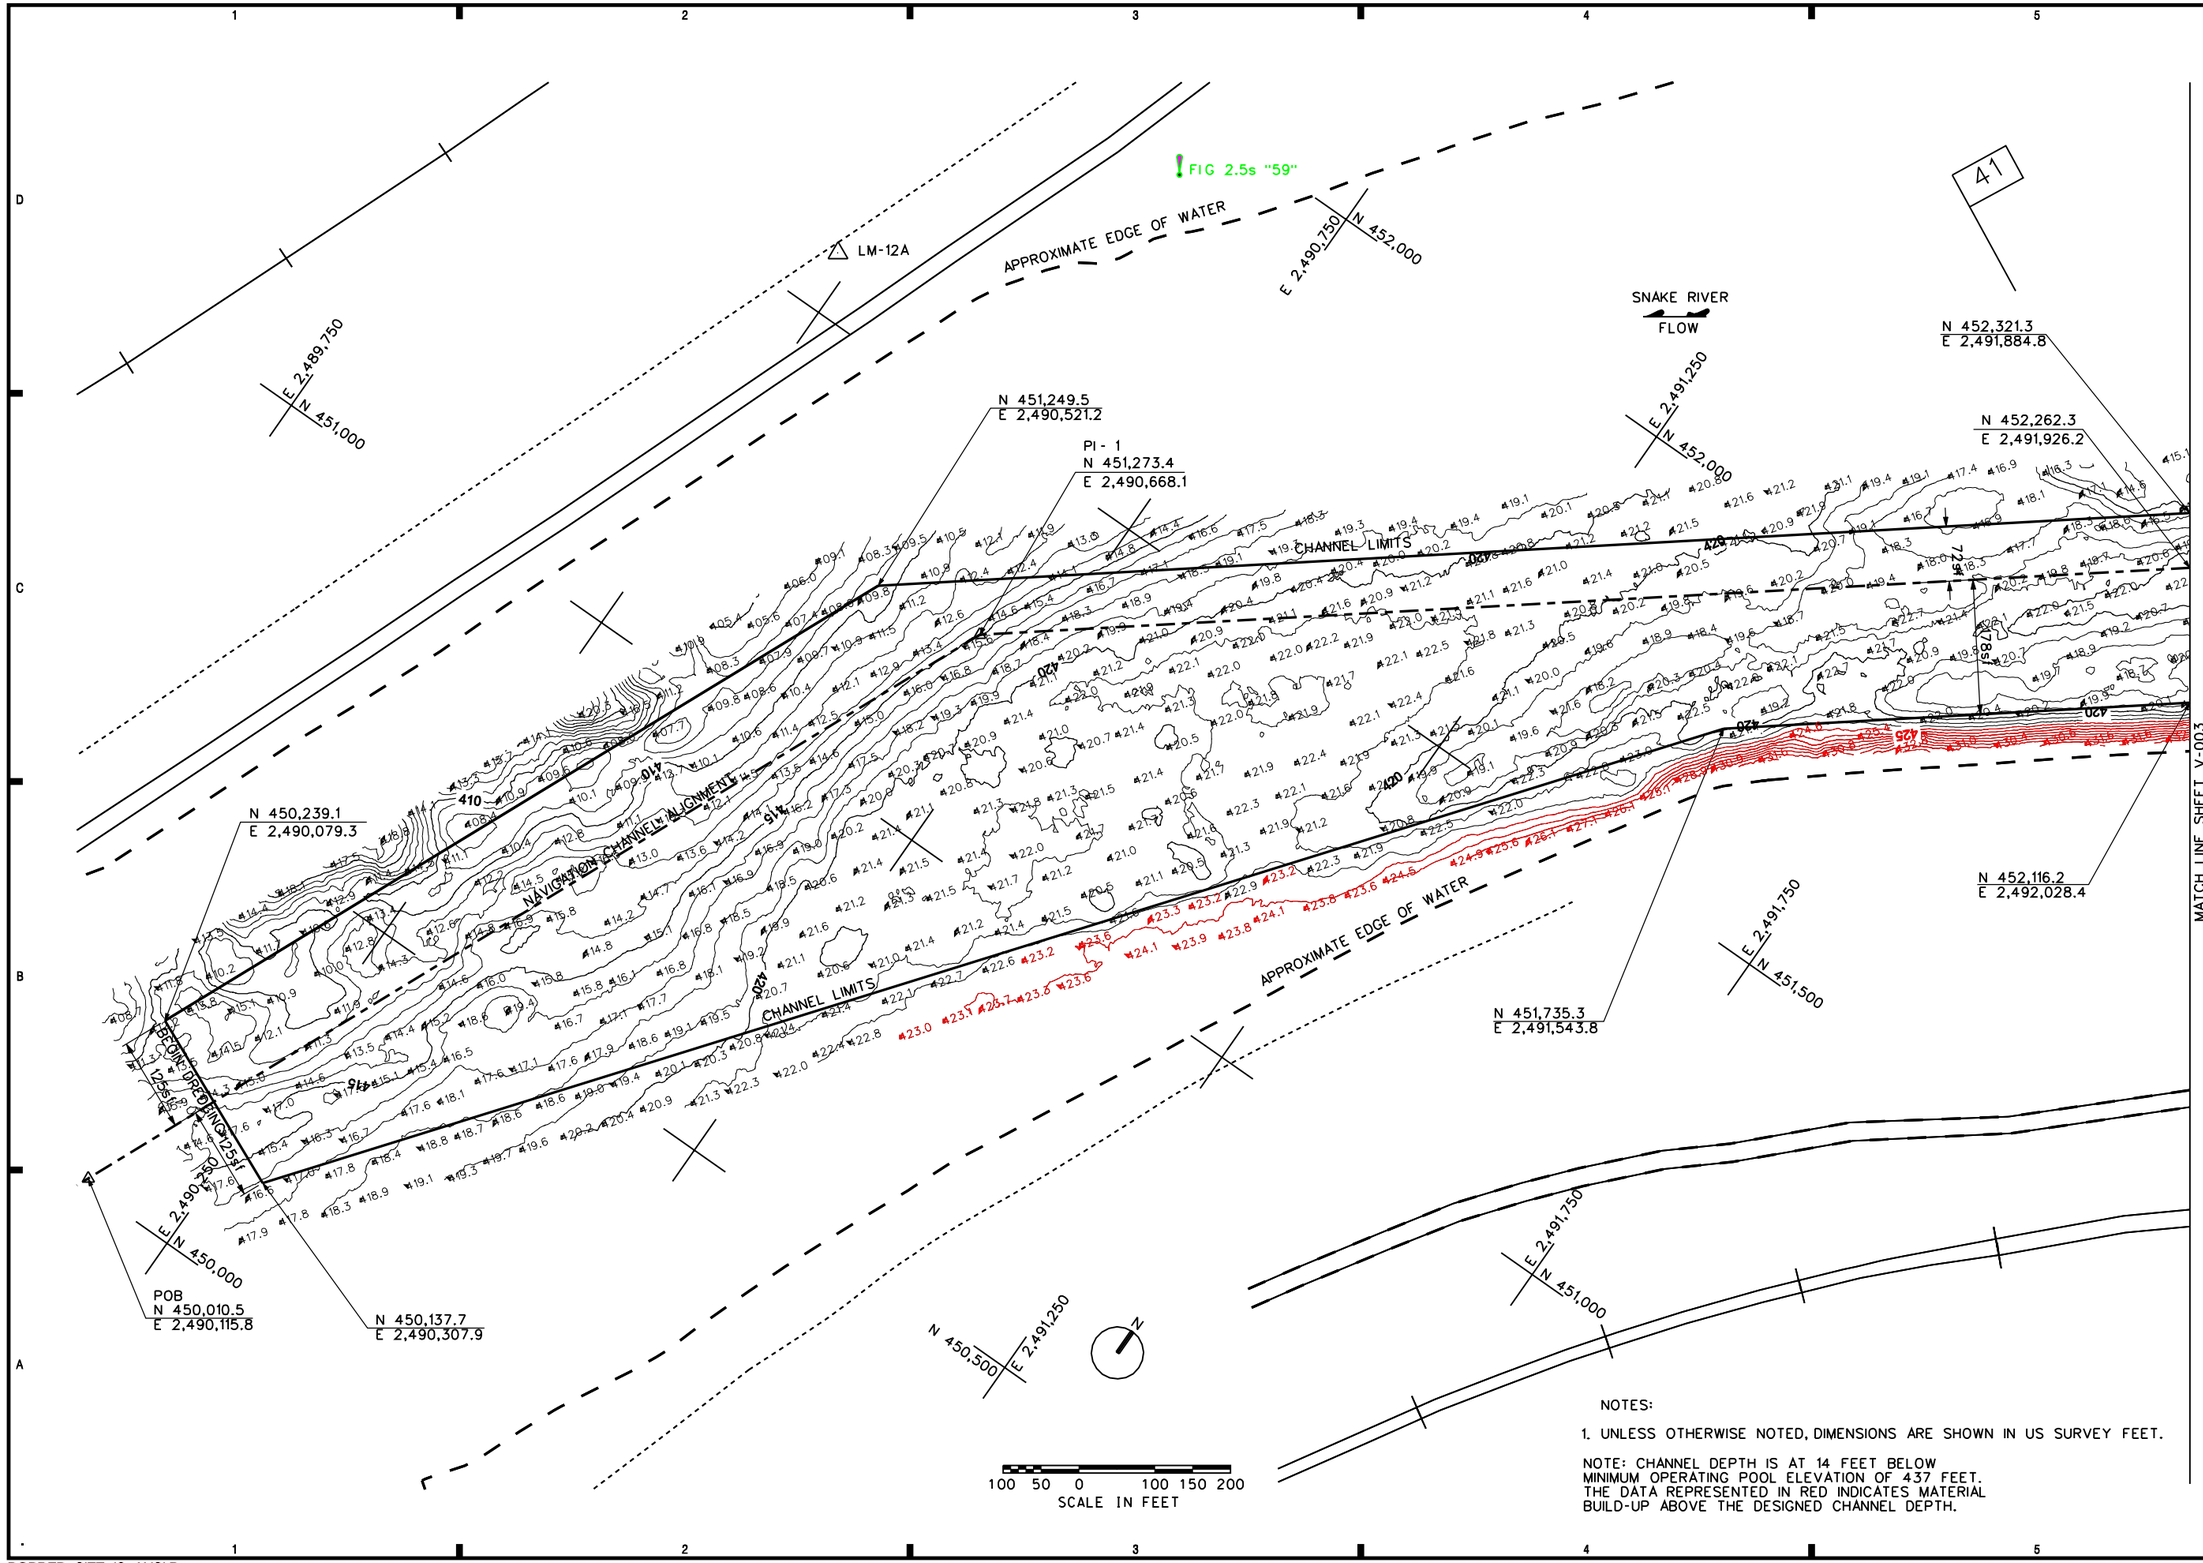

NOTES:

1. UNLESS OTHERWISE NOTED, DIMENSIONS ARE SHOWN IN US SURVEY FEET.

NOTE: CHANNEL DEPTH IS AT 14 FEET BELOW MINIMUM OPERATING POOL ELEVATION OF 437 FEET. THE DATA REPRESENTED IN RED INDICATES MATERIAL BUILD-UP ABOVE THE DESIGNED CHANNEL DEPTH.

US Army Corps of Engineers
Walla Walla District

Symbol	Description	Date	Appr.

DESIGNED BY:
DRAWN BY: JFF
CHKED BY: CDK
SUBMITTED BY:
DATE: 15 OCTOBER 11
TASK ORDER NO. 5
CONTRACT NO. W912EF-10-D-0002
FILE NO.: HC-9-13-29/18

U.S. ARMY ENGINEER DISTRICT
CORPS OF ENGINEERS
WALLA WALLA, WASHINGTON

TERRASOND
PORTLAND, OREGON • SEATTLE, WASHINGTON • ANCHORAGE, ALASKA
WWW.TERRASOND.COM

ICE HARBOR LOCK AND DAM
SNAKE RIVER, WASHINGTON

W912EF-10-D-0002, T.O. NO. 5

LOWER MONUMENTAL D/S
NAVIGATION LOCK APP. CHANNEL
MULTIBEAM BATHYMETRIC SURVEY

Plate number:
V-002
Sheet 2 of 3

L:\Z_SURVEYS\00HYDRO_CONDITION\2011_HYDRO_CONDITION\LOMO DS NAV LOCK APP\SUBMITTALS FOR OPERATIONS\LMA-V-002.DGN

BORDER SIZE IS ANSI D

DATE AND TIME PLOTTED:11/3/2011

DESIGN FILE: L:\Z_SURVEYS\00HYDRO_CONDITION\2011_HYDRO_CONDITION\LOMO DS NAV LOCK APP\SUBMITTALS FOR OPERATIONS\LMA-V-002.DGN

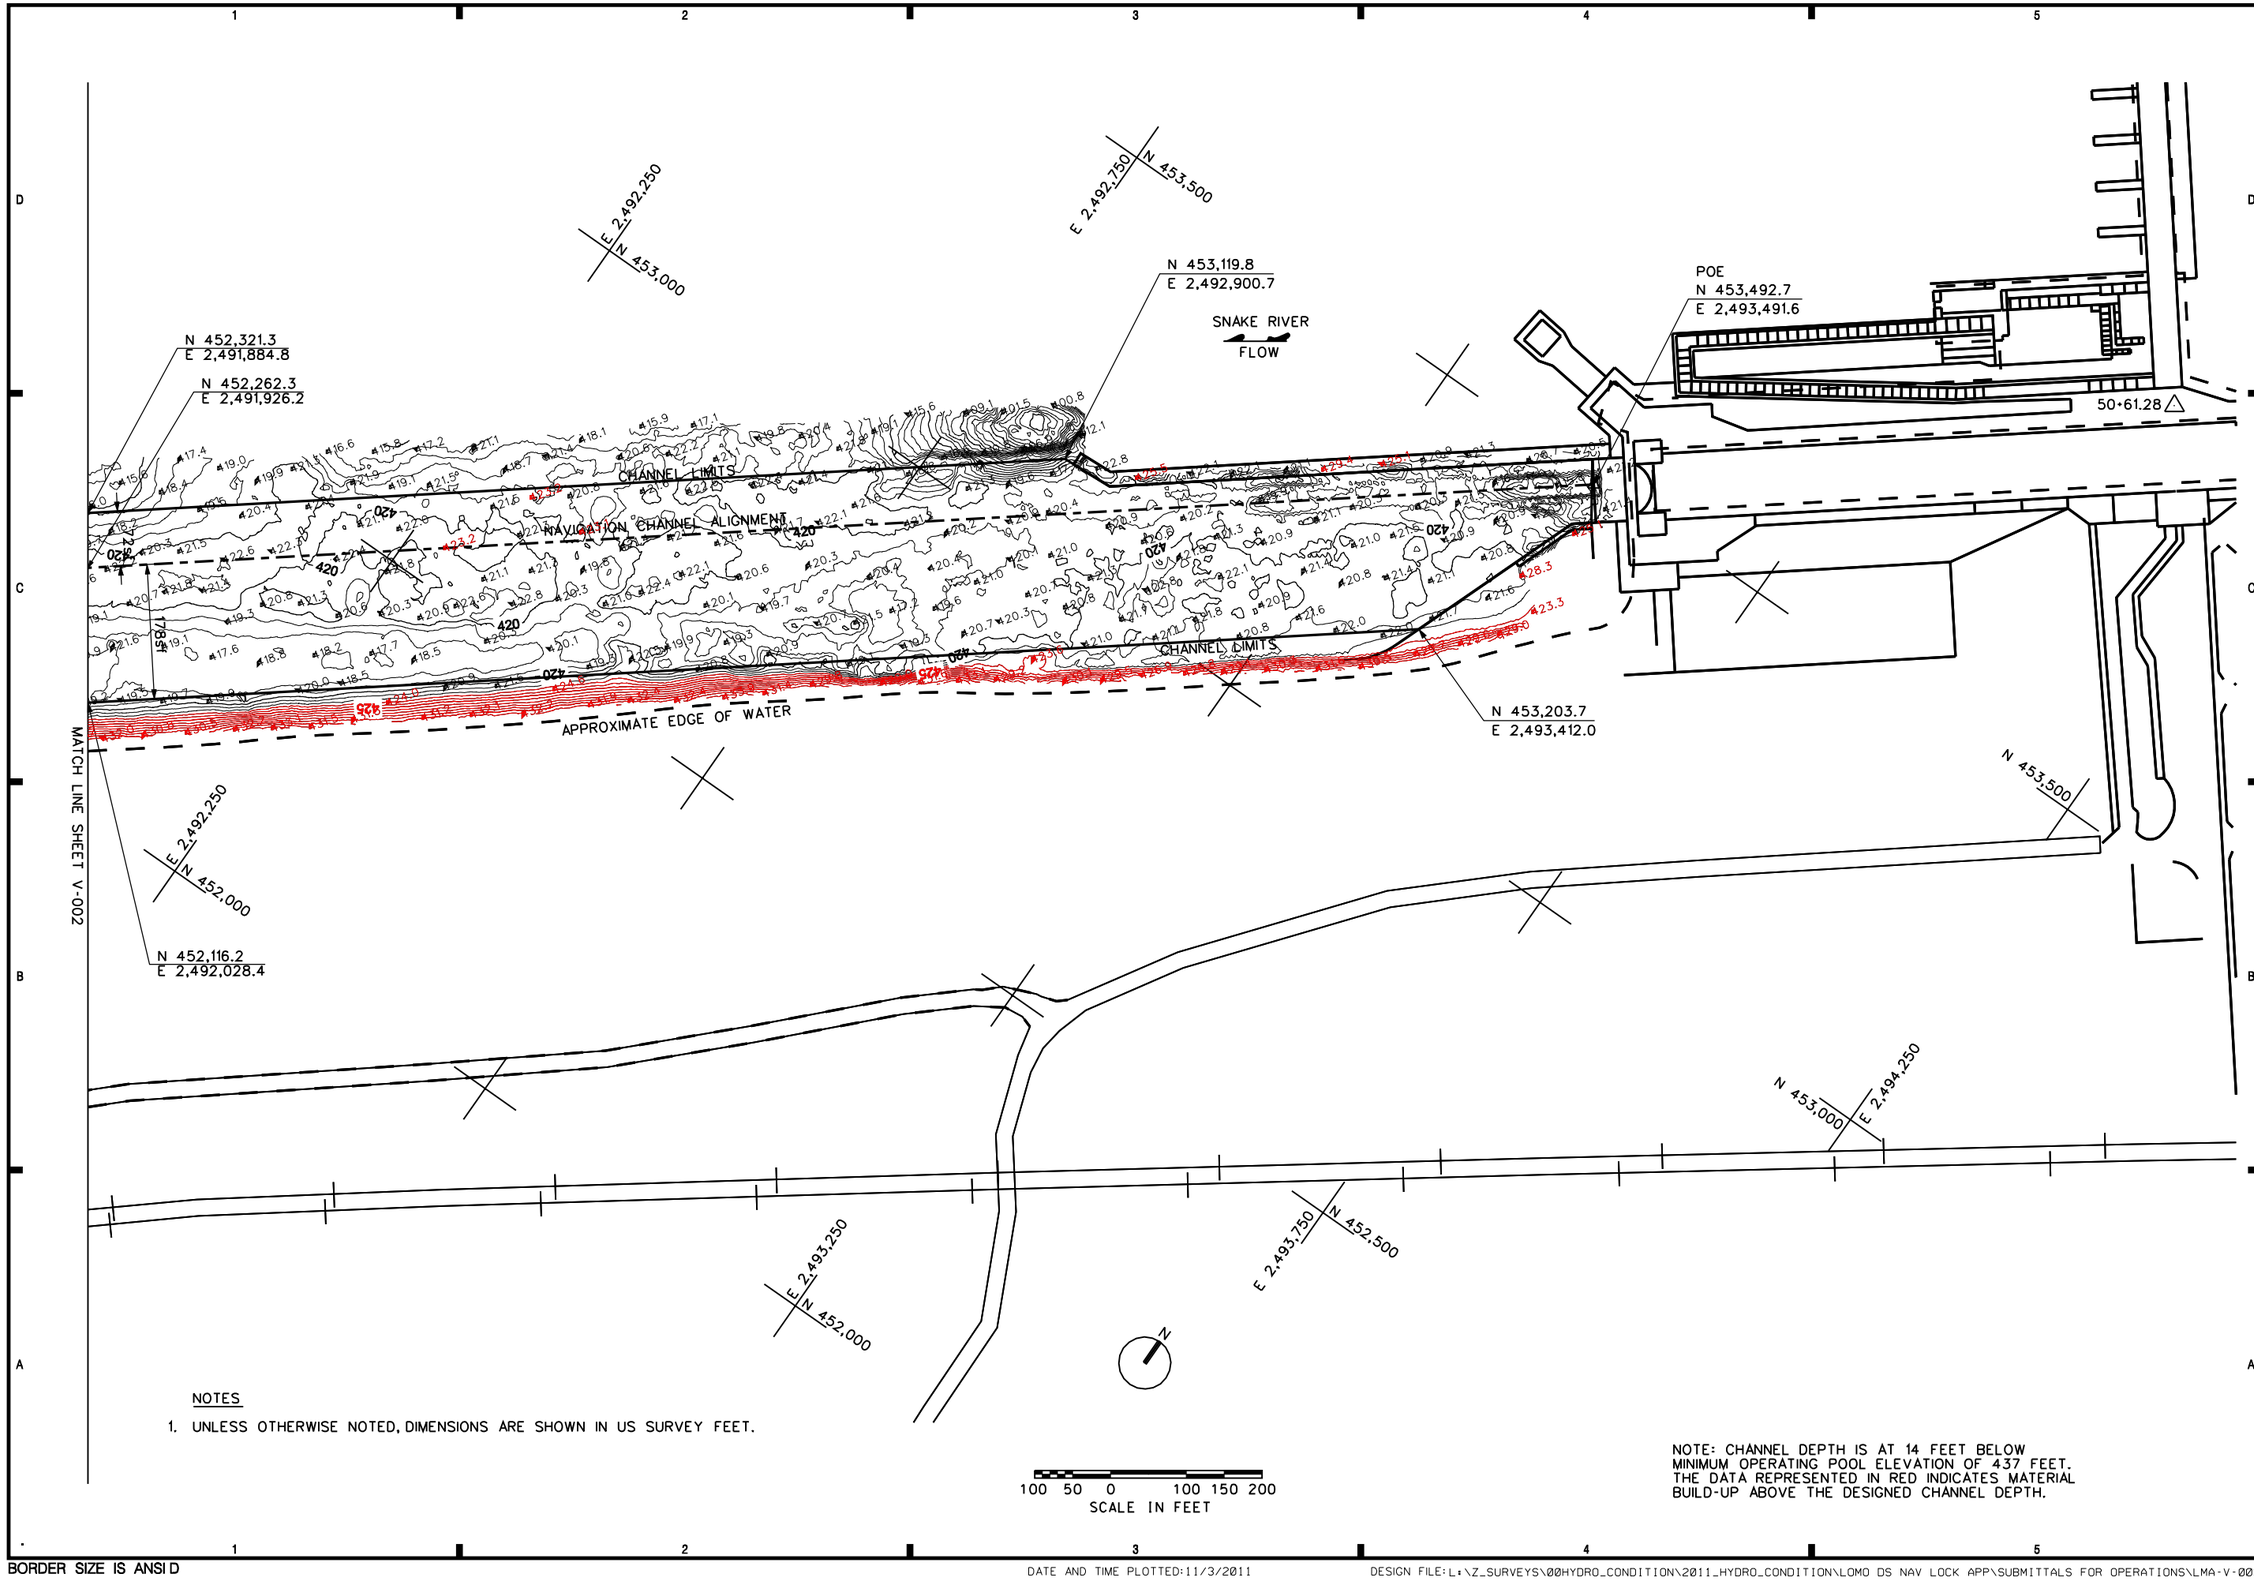

NOTES

1. UNLESS OTHERWISE NOTED, DIMENSIONS ARE SHOWN IN US SURVEY FEET.

NOTE: CHANNEL DEPTH IS AT 14 FEET BELOW MINIMUM OPERATING POOL ELEVATION OF 437 FEET. THE DATA REPRESENTED IN RED INDICATES MATERIAL BUILD-UP ABOVE THE DESIGNED CHANNEL DEPTH.

US Army Corps of Engineers
Walla Walla District

Symbol	Description	Date	Appr.

DESIGNED BY:
DRAWN BY: JFF
CHKED BY: CDK
SUBMITTED BY:
DATE: 15 OCTOBER 11
TASK ORDER NO. 5
CONTRACT NO. W912EF-10-D-0002
FILE NO.: IHG-9-13-29/19

U.S. ARMY ENGINEER DISTRICT
CORPS OF ENGINEERS
WALLA WALLA WASHINGTON

TERRASOND
PRECISION SURVEYING & MAPPING SOLUTIONS
401 NW 42ND STREET, SUITE 101, SEATTLE, WA 98107
WWW.TERRASOND.COM (206)547-0446

ICE HARBOR LOCK AND DAM
SNAKE RIVER, WASHINGTON
W912EF-10-D-0002, T.O. NO. 5
LOWER MONUMENTAL DS
NAVIGATION LOCK APP. CHANNEL
MULTIBEAM BATHYMETRIC SURVEY

Plate number:
V-003
Sheet 3 of 3

L:\Z_SURVEYS\00HYDRO_CONDITION\2011_HYDRO_CONDITION\LOMO DS NAV LOCK APP\SUBMITTALS FOR OPERATIONS\LMA-V-003.DGN

BORDER SIZE IS ANSI D

DATE AND TIME PLOTTED:11/3/2011

DESIGN FILE:L:\Z_SURVEYS\00HYDRO_CONDITION\2011_HYDRO_CONDITION\LOMO DS NAV LOCK APP\SUBMITTALS FOR OPERATIONS\LMA-V-003.DGN