



**US Army Corps
of Engineers** ®
Walla Walla District

OWYHEE RIVER ECOSYSTEM RESTORATION

**Draft Feasibility Report with
Integrated Environmental Assessment**

**Appendix F
Conceptual Design**

1

2

3

4

5

6

7

8

9

10

11

12

13

14

15

16

17

18

19

20

P

N

M

L

K

J

H

G

F


E

D

C

B

A

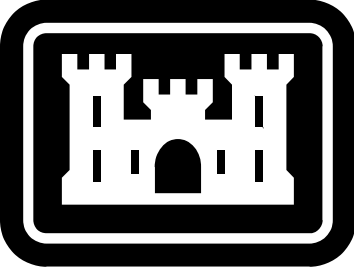

US Army Corps
of Engineers®

WALLA WALLA DISTRICT

OWYHEE, NEVADA

OWYHEE RIVER, IDAHO AND NEVADA

SECTION 206 ECOSYSTEM RESTORATION

ALTERNATIVE 6

OWYHEE, NEVADA

OWYHEE RIVER, IDAHO AND NEVADA

SECTION 206 ECOSYSTEM RESTORATION

COVER SHEET AND LOCATION MAPS

SHEET ID

G-001

DESIGNED BY:
N. PIERSON

DRAWN BY:
G. REED

CHECKED BY:

SUBMITTED BY:

U.S. ARMY CORPS OF ENGINEERS

WALLA WALLA DISTRICT

201 N 3RD AVE

WALLA WALLA, WASHINGTON

ISSUE DATE:

SOLICITATION NO.:

CONTRACT NO.:

FILE NO.:

ANSI D

MARK

DESCRIPTION

DATE




US Army Corps
of Engineers®

1

OW479131G-001XXX.dgn
12:38:39 PM 8/29/2024
PD:



DS:

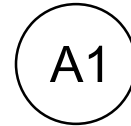[illegible]

U.S. ARMY CORPS OF ENGINEERS WALLA WALLA DISTRICT 201 N 3RD AVE WALLA WALLA, WASHINGTON	DESIGNED BY:	ISSUE DATE:
	N. PIERSON	
	CHECKED BY:	SOLICITATION NO.:
		CONTRACT NO.:
	SUBMITTED BY:	
	SIZE:	FILE NO.:

PLAN - ALTERNATIVE 6, SITE 3

C-131

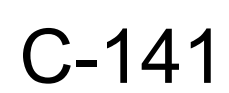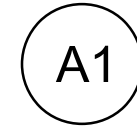

[illegible]

U.S. ARMY CORPS OF ENGINEERS WALLA WALLA DISTRICT 201 N 3RD AVE WALLA WALLA, WASHINGTON	DESIGNED BY: N. PERSON	ISSUE DATE:
	DRAWN BY: G. FRENCH	SOLICITATION NO.:
	CHECKED BY:	CONTRACT NO.:
	SUBMITTED BY:	
	SIZE:	FILE NO:
	ANSI D	

OWYHEE, NEVADA
OWYHEE RIVER, IDAHO AND NEVADA
SECTION 206 ECOSYSTEM RESTORATION


SHEET ID


C-301

NOTE: SECTION HAS A 2:1 VERTICAL EXAGGERATION.

SECTION: TYPICAL BERM REMOVAL


SCALE: 1"=10' HORIZONTAL, 1"=5' VERTICAL

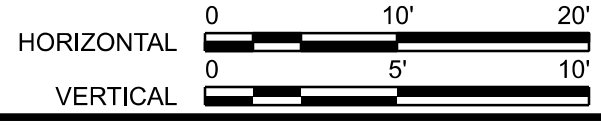

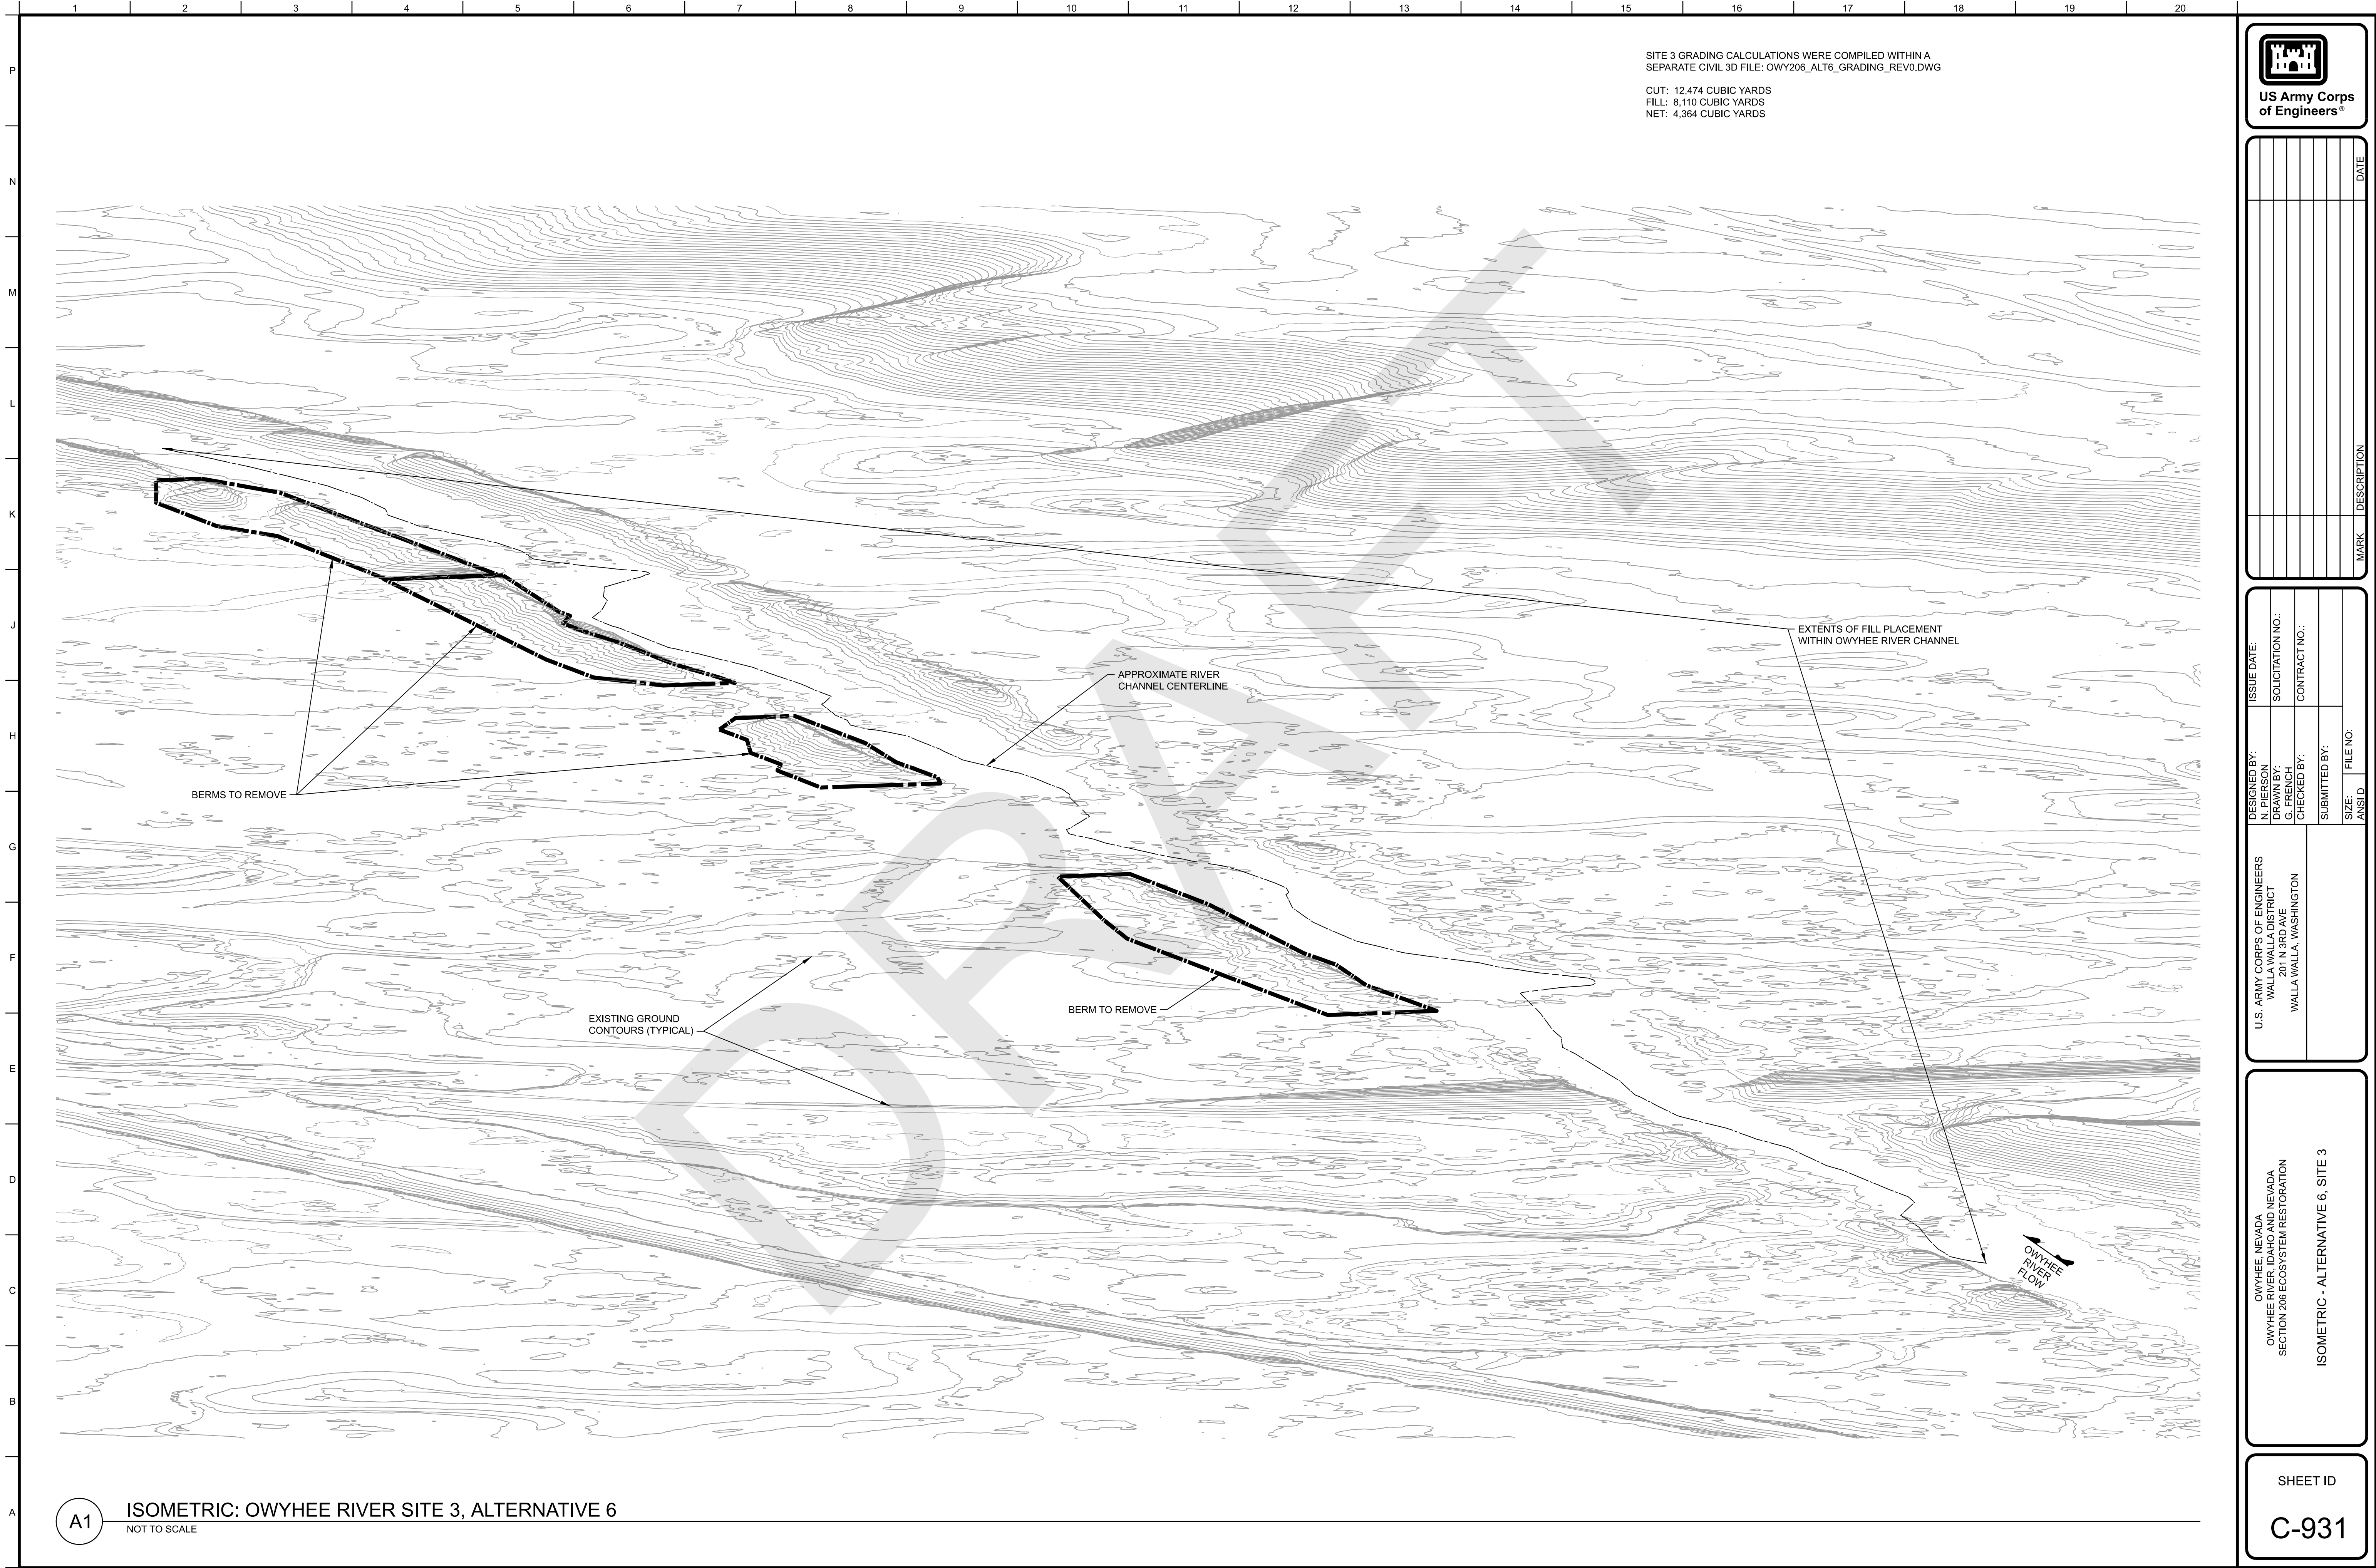

SITE 3 GRADING CALCULATIONS WERE COMPILED WITHIN A SEPARATE CIVIL 3D FILE: OWY206_ALT6_GRADING_REV0.DWG

CUT: 12,474 CUBIC YARDS
FILL: 8,110 CUBIC YARDS
NET: 4,364 CUBIC YARDS

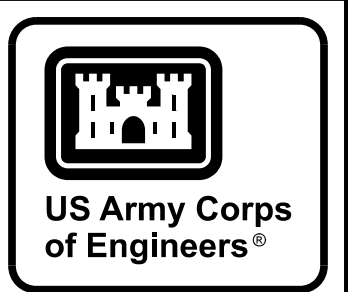

MARK	DESCRIPTION	DATE


U.S. ARMY CORPS OF ENGINEERS WALLA WALLA DISTRICT 201 N 3RD AVE WALLA WALLA, WASHINGTON	DESIGNED BY: N. PIERSON	ISSUE DATE:	
	DRAWN BY: G. REEG	SOLICITATION NO.:	
	CHECKED BY:	CONTRACT NO.:	
	SUBMITTED BY:		
SIZE: ANSI D		FILE NO.:	

OWYHEE, NEVADA
OWYHEE RIVER, IDAHO AND NEVADA
SECTION 206 ECOSYSTEM RESTORATION

ISOMETRIC - ALTERNATIVE 6, SITE 3


SHEET ID

C-931

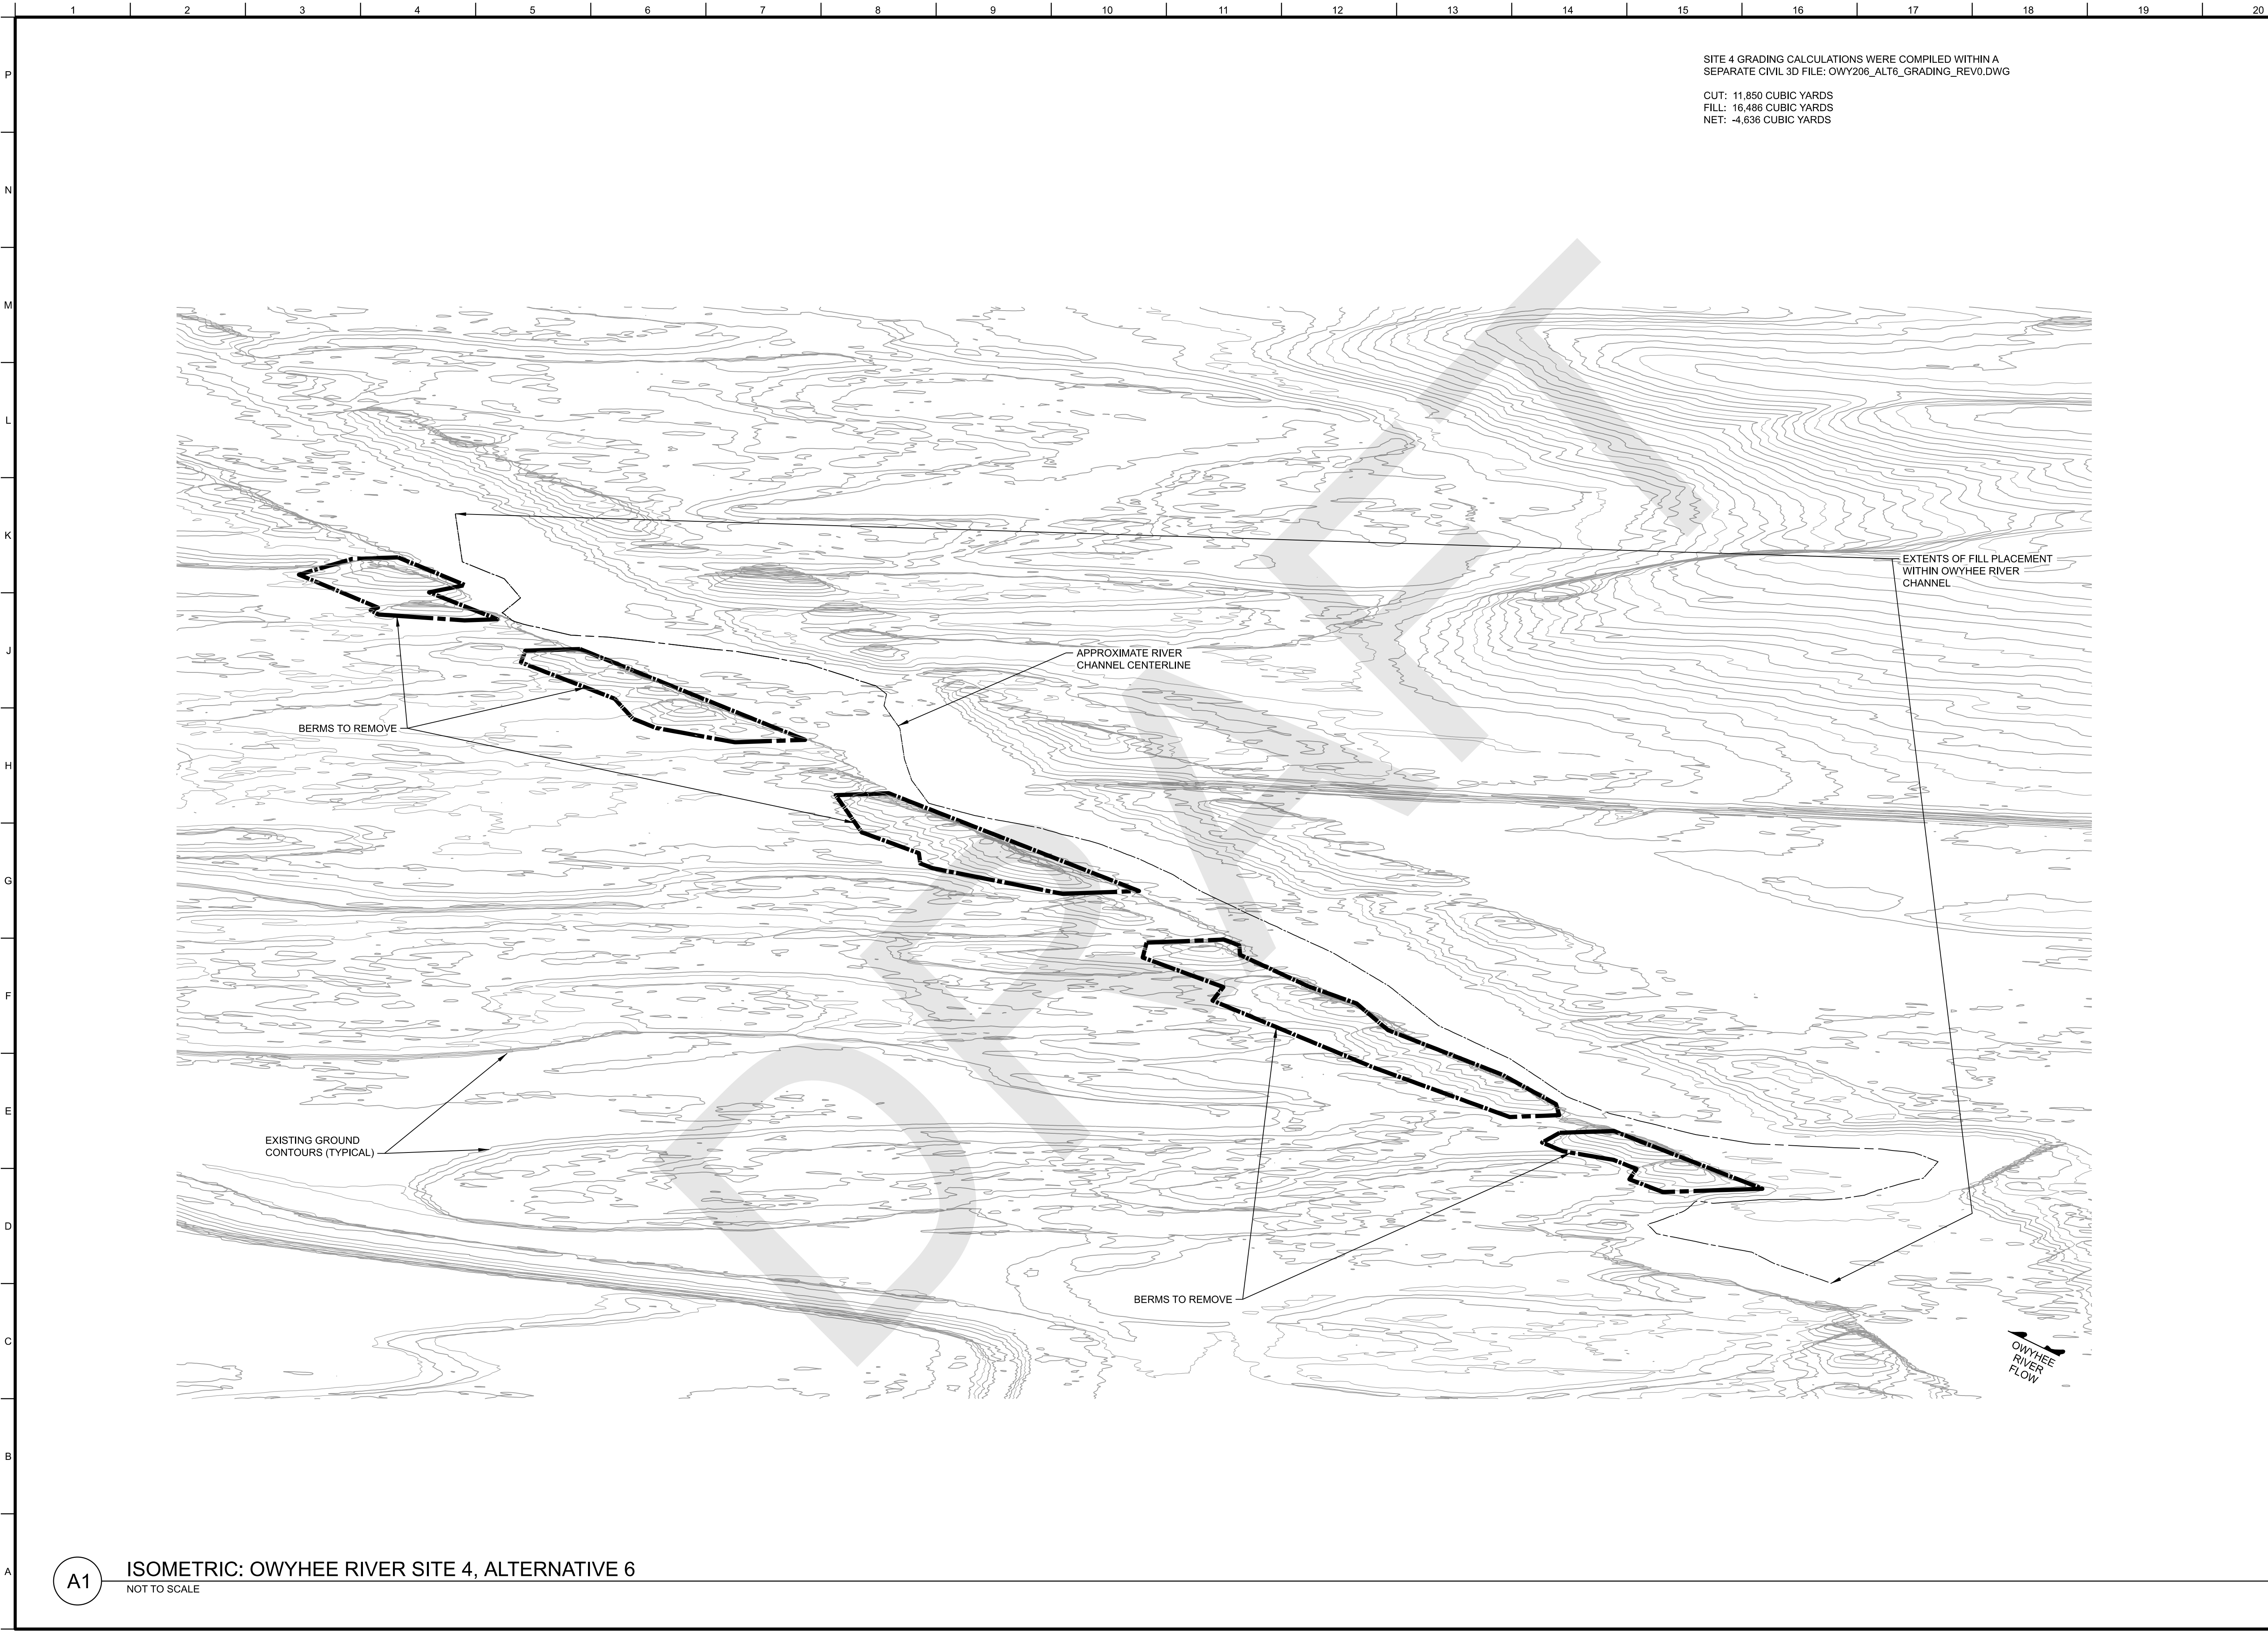

SITE 4 GRADING CALCULATIONS WERE COMPILED WITHIN A
SEPARATE CIVIL 3D FILE: OWY206_ALT6_GRADING_REV0.DWG

CUT: 11,850 CUBIC YARDS
FILL: 16,486 CUBIC YARDS
NET: -4,636 CUBIC YARDS

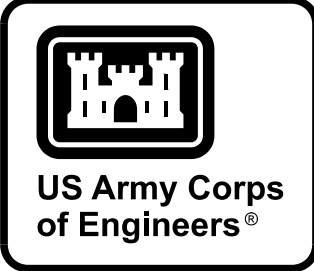

MARK	DESCRIPTION	DATE

U.S. ARMY CORPS OF ENGINEERS WALLA WALLA DISTRICT 201 N 3RD AVE WALLA WALLA, WASHINGTON	DESIGNED BY: N. PIERSON	ISSUE DATE:	
	DRAWN BY: G. REEG	SOLICITATION NO.:	
	CHECKED BY:	CONTRACT NO.:	
	SUBMITTED BY:		
	SIZE: ANSI D	FILE NO.:	

OWYHEE, NEVADA
OWYHEE RIVER, IDAHO AND NEVADA
SECTION 206 ECOSYSTEM RESTORATION

ISOMETRIC - ALTERNATIVE 6, SITE 4

SHEET ID

C-941